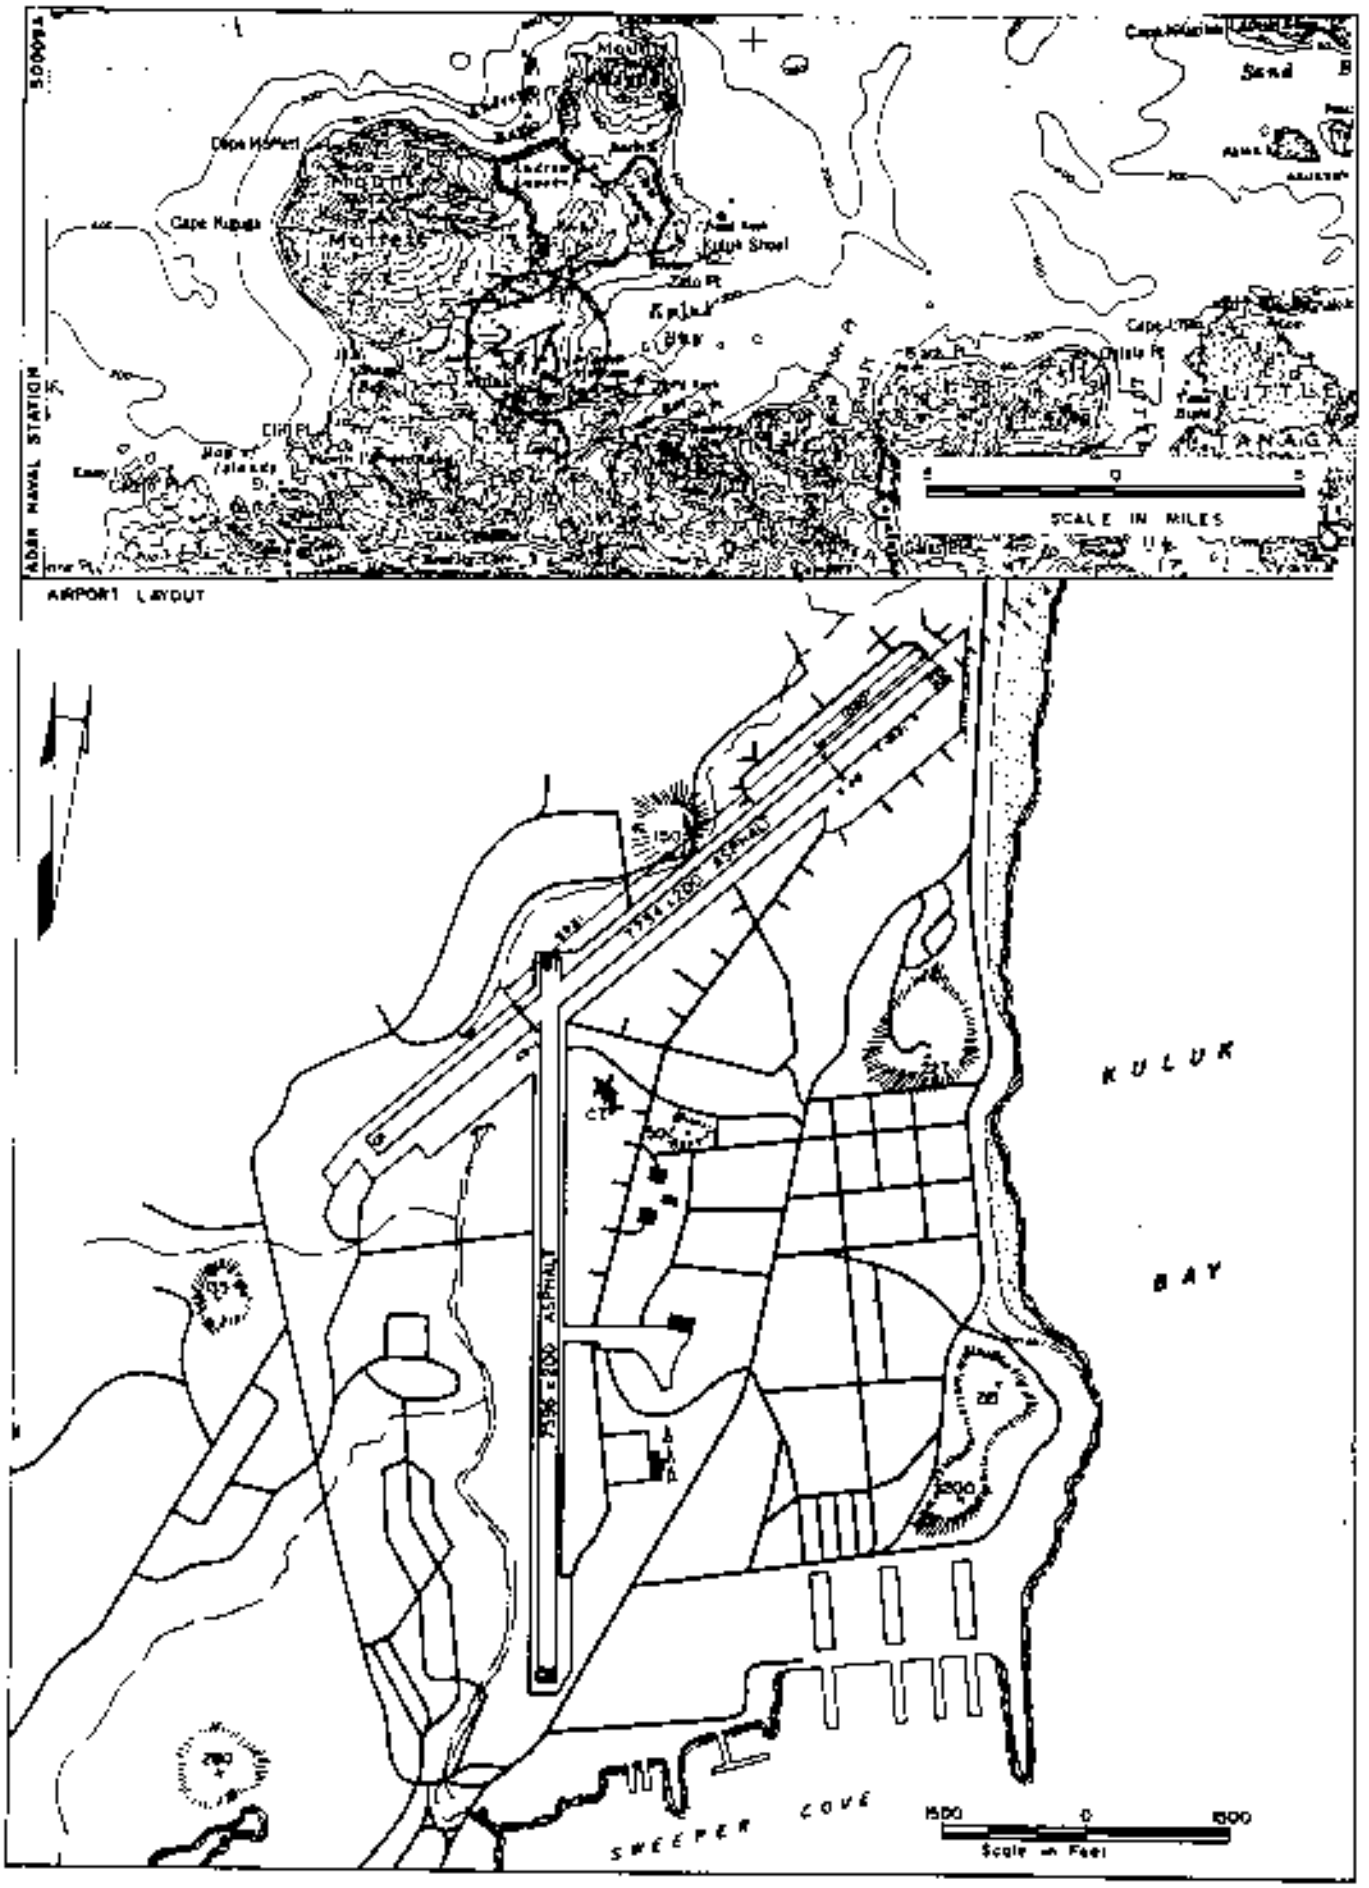

ADAK NAVAL STATION
Cape Kuguga
Kuluk Shoal
Zato Pt
Cape Lihlo
Sand
SCALE IN MILES
AIRPORT LAYOUT
7794 x 200 ASPHALT
7596 x 200 ASPHALT
KULUK
BAY
SWEEPER COVE
1500
0
1500
Scale in Feet