NAME: BOB BAKER MEML. | SN: 50412.9A
RUNWAY 06/24
AIRPORT ACREAGE:
DATE INSPECTED: 7/12/93
NOTES:

REVISION DATE: 8/7/93

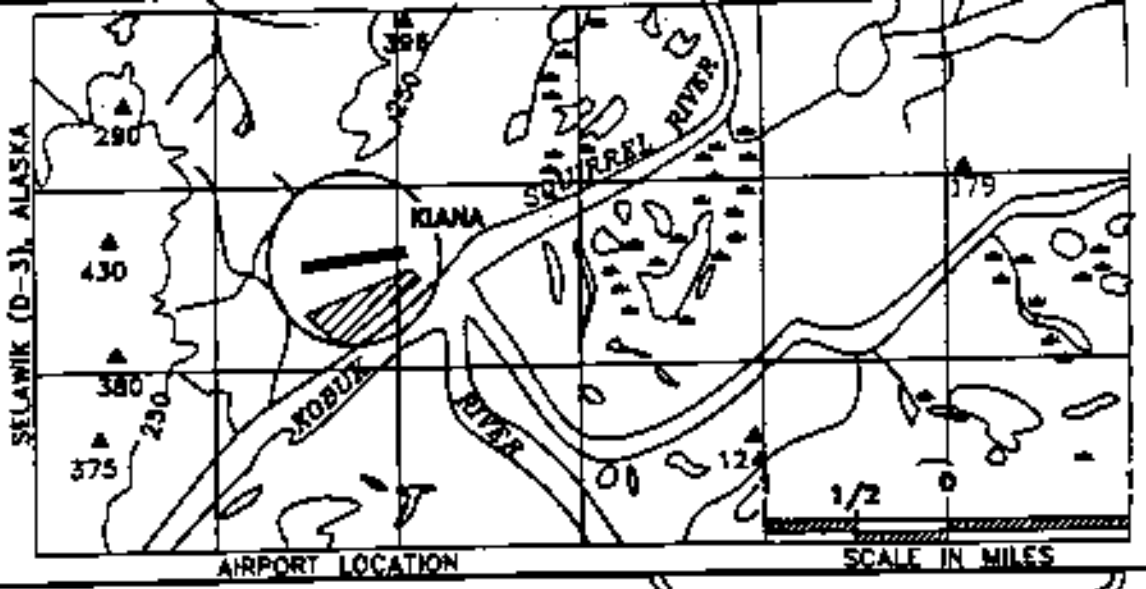

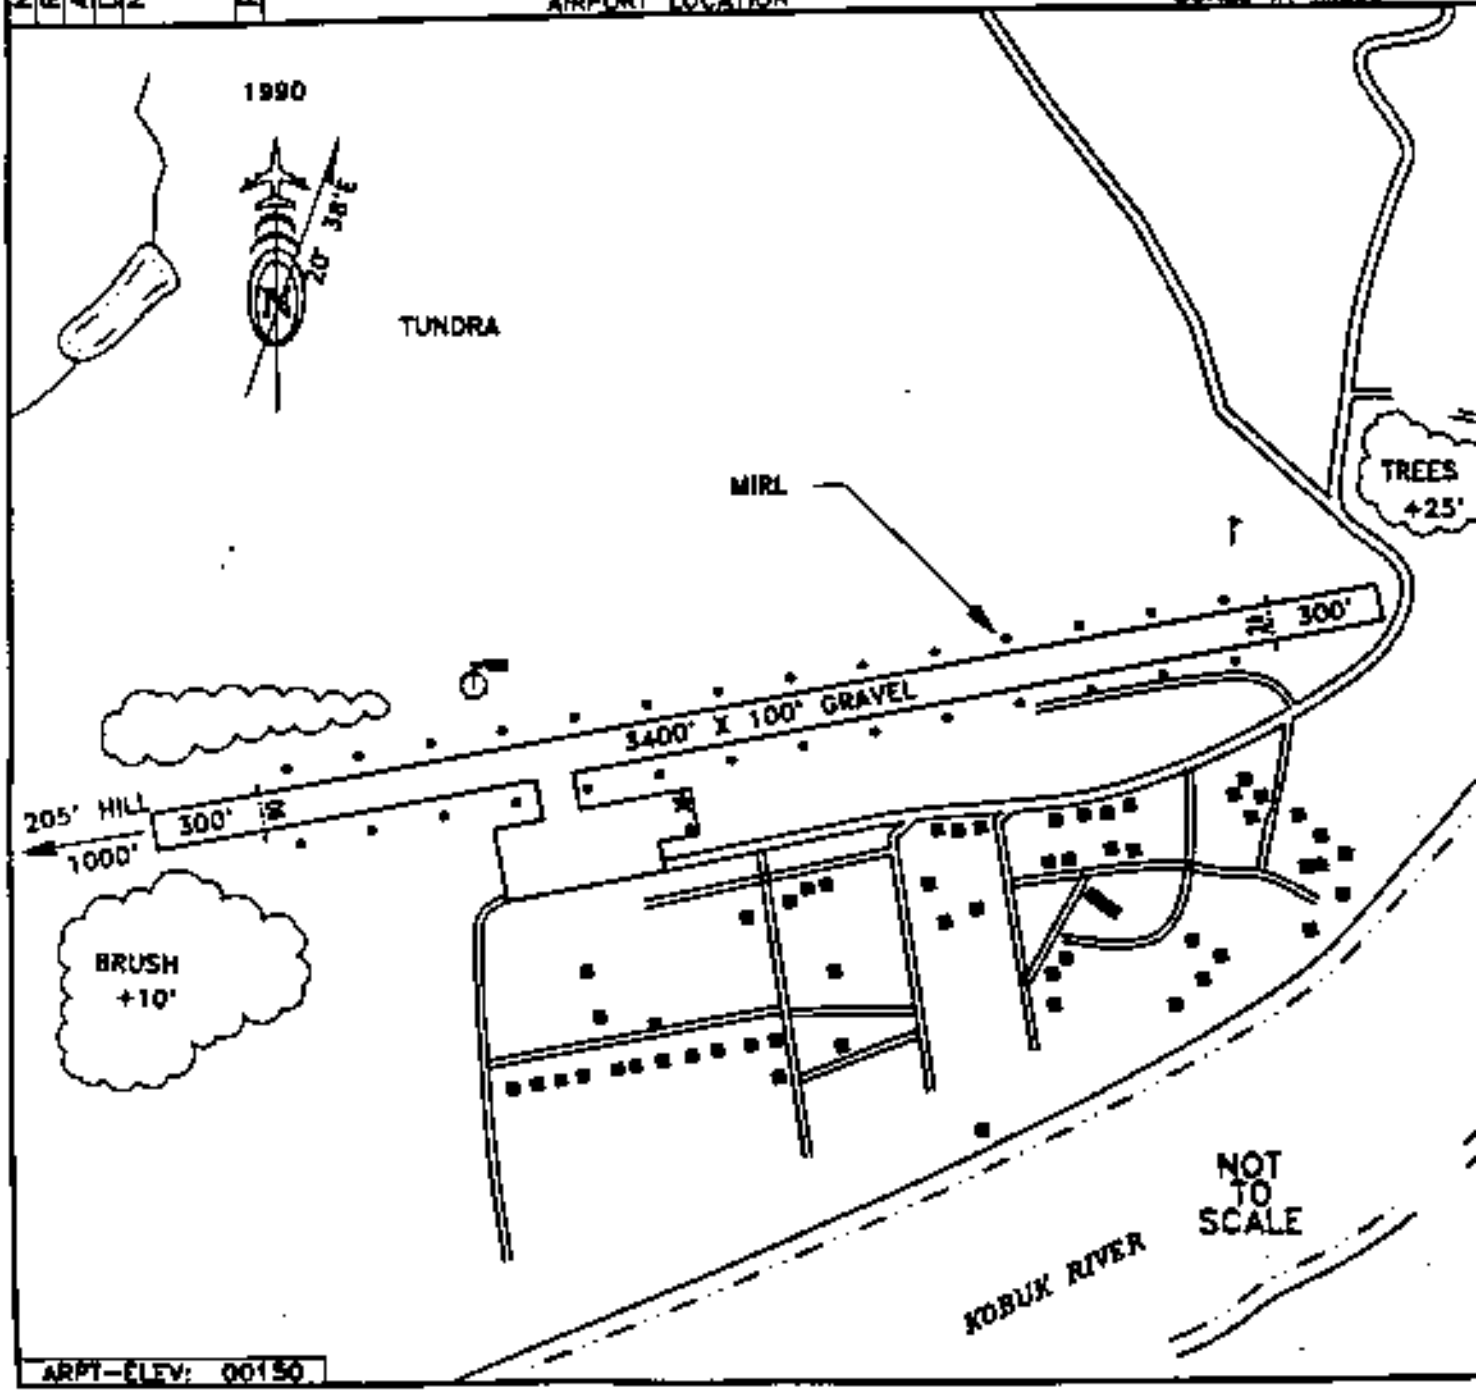

ARPT-ELEV: 00150