NAME: EAGLE
RUNWAY 06/24
AIRPORT ACREAGE: 87
DATE INSPECTED: 7-7-93
NOTES:
SN: 50175.A

REVISION DATE: 7-26-93

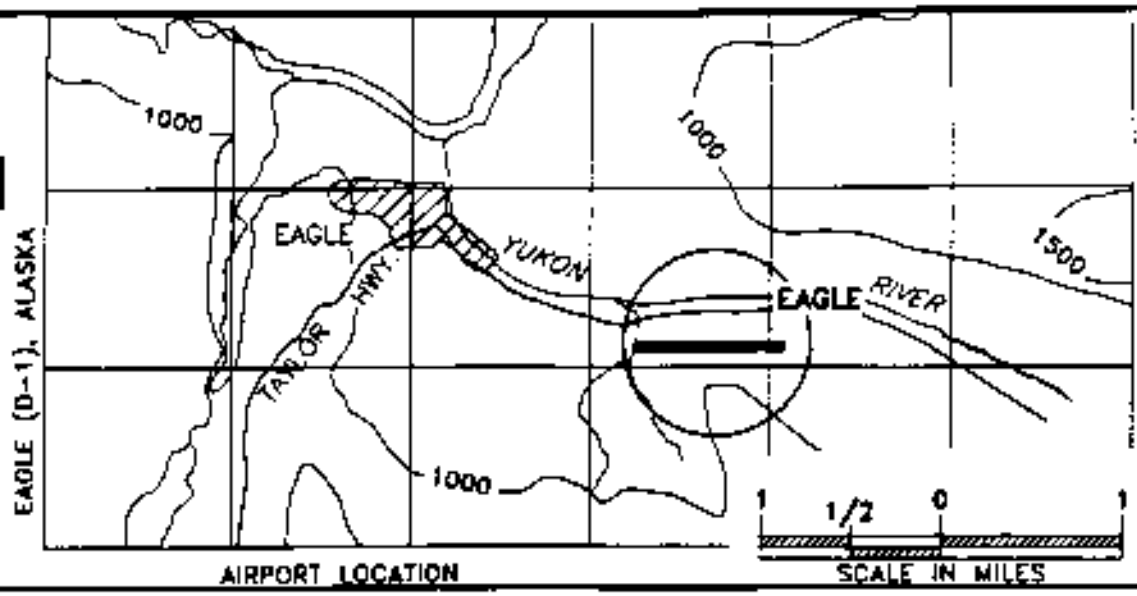

AIRPORT LOCATION

1990

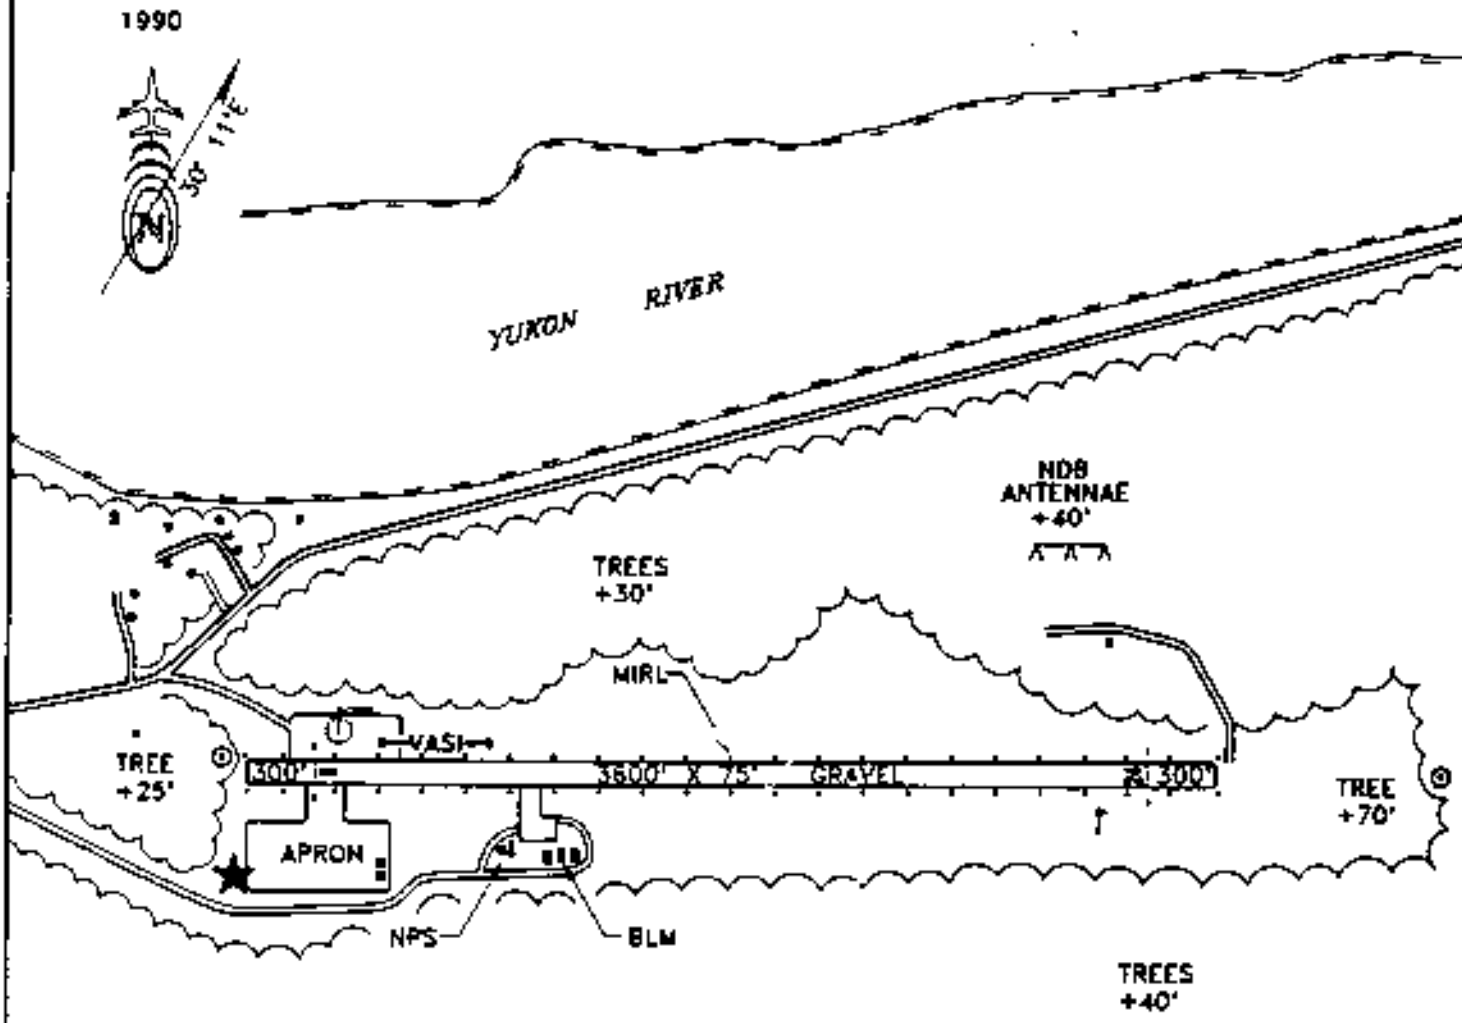

NOT TO SCALE

ARPT-ELEV: 00850