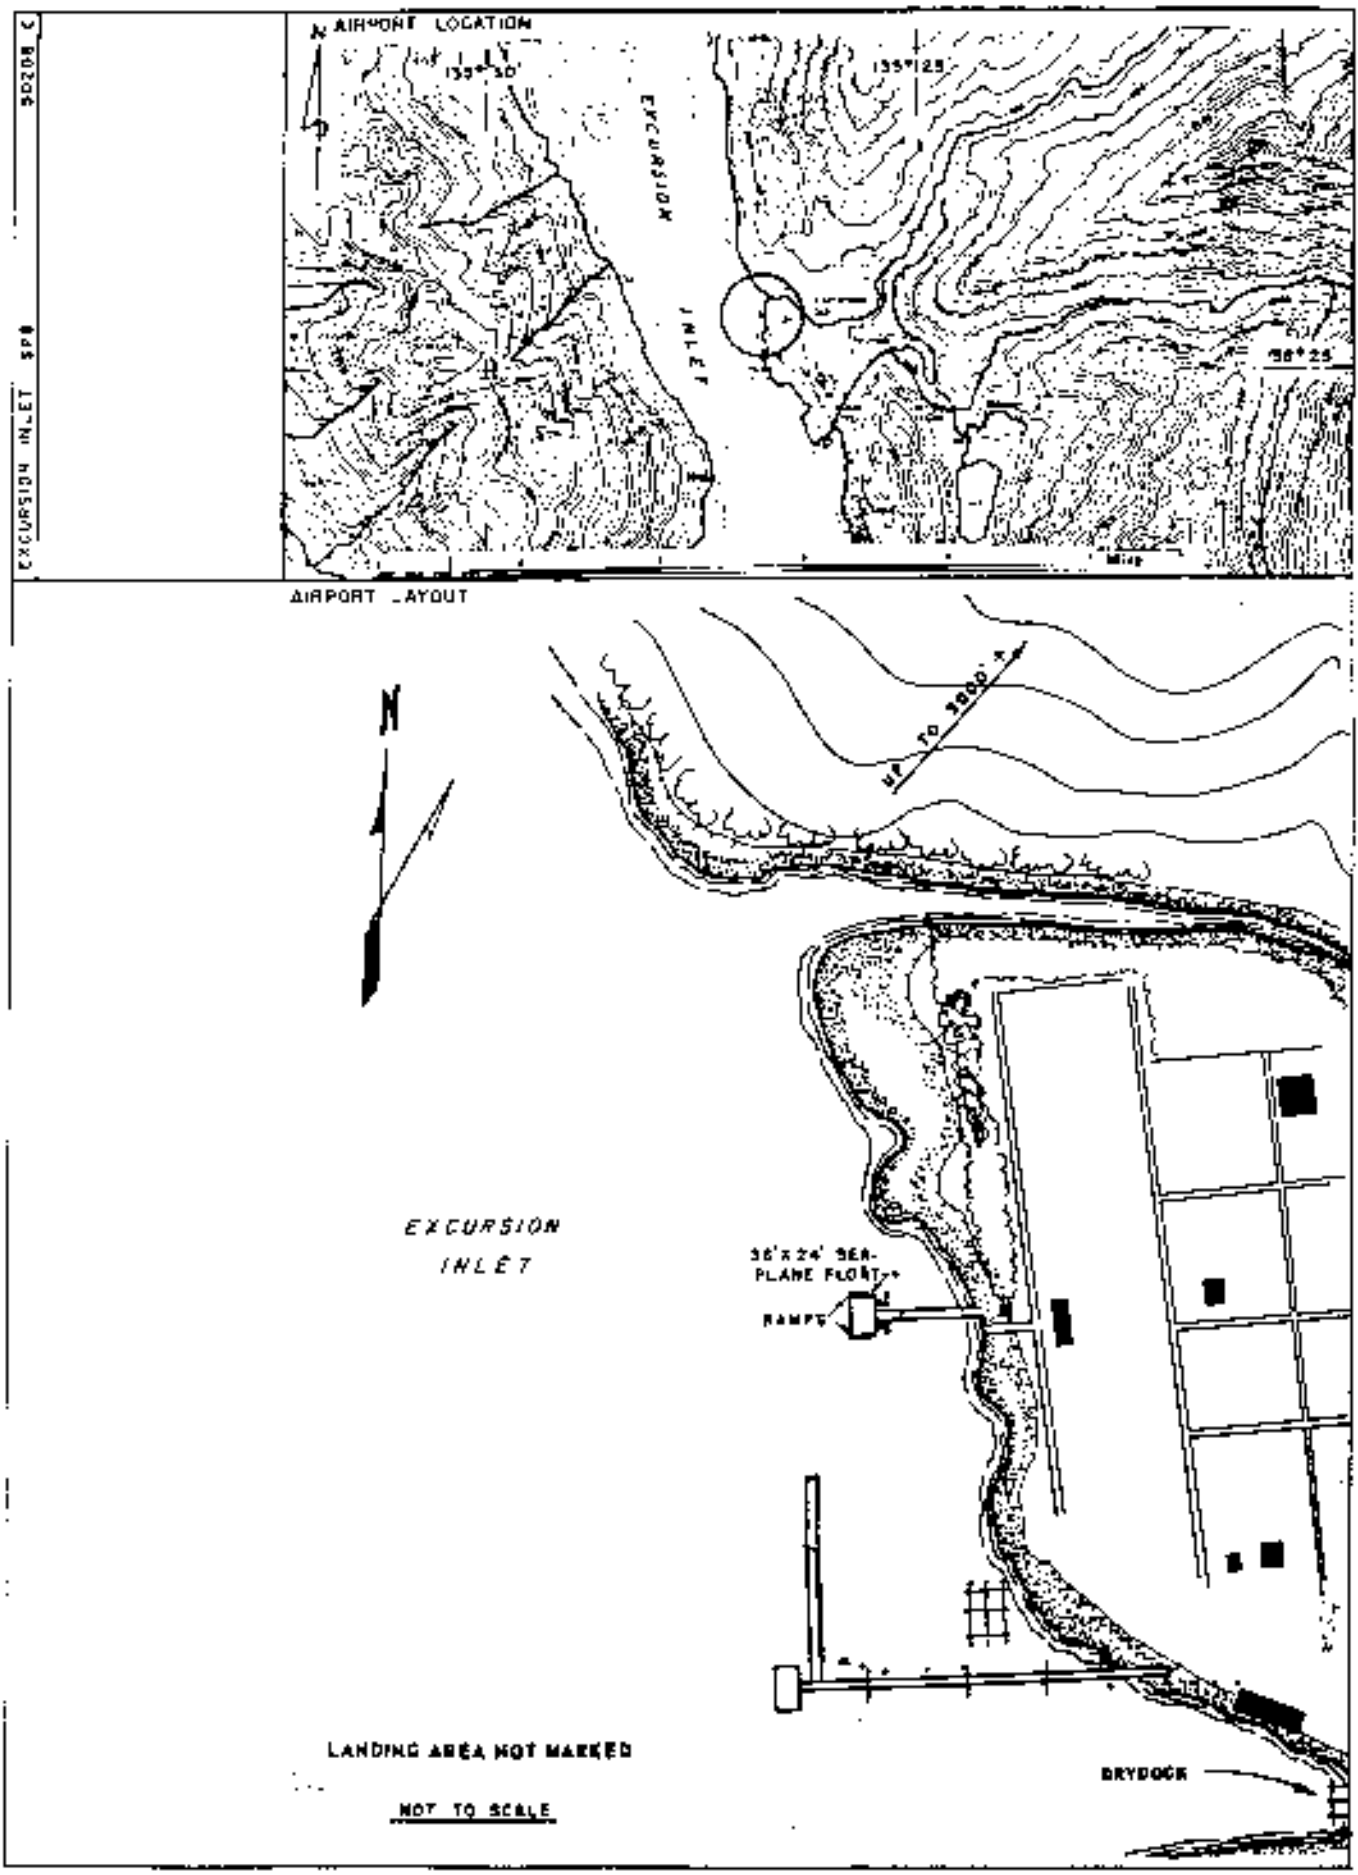

AIRPORT LOCATION
135°30'
135°25'
EXCURSION INLET
AIRPORT LAYOUT
N
UP TO 3000'
EXCURSION INLET
36'x24' SEA-PLANE FLOAT
RAMPS
DRYDOCK
LANDING AREA NOT MARKED
NOT TO SCALE