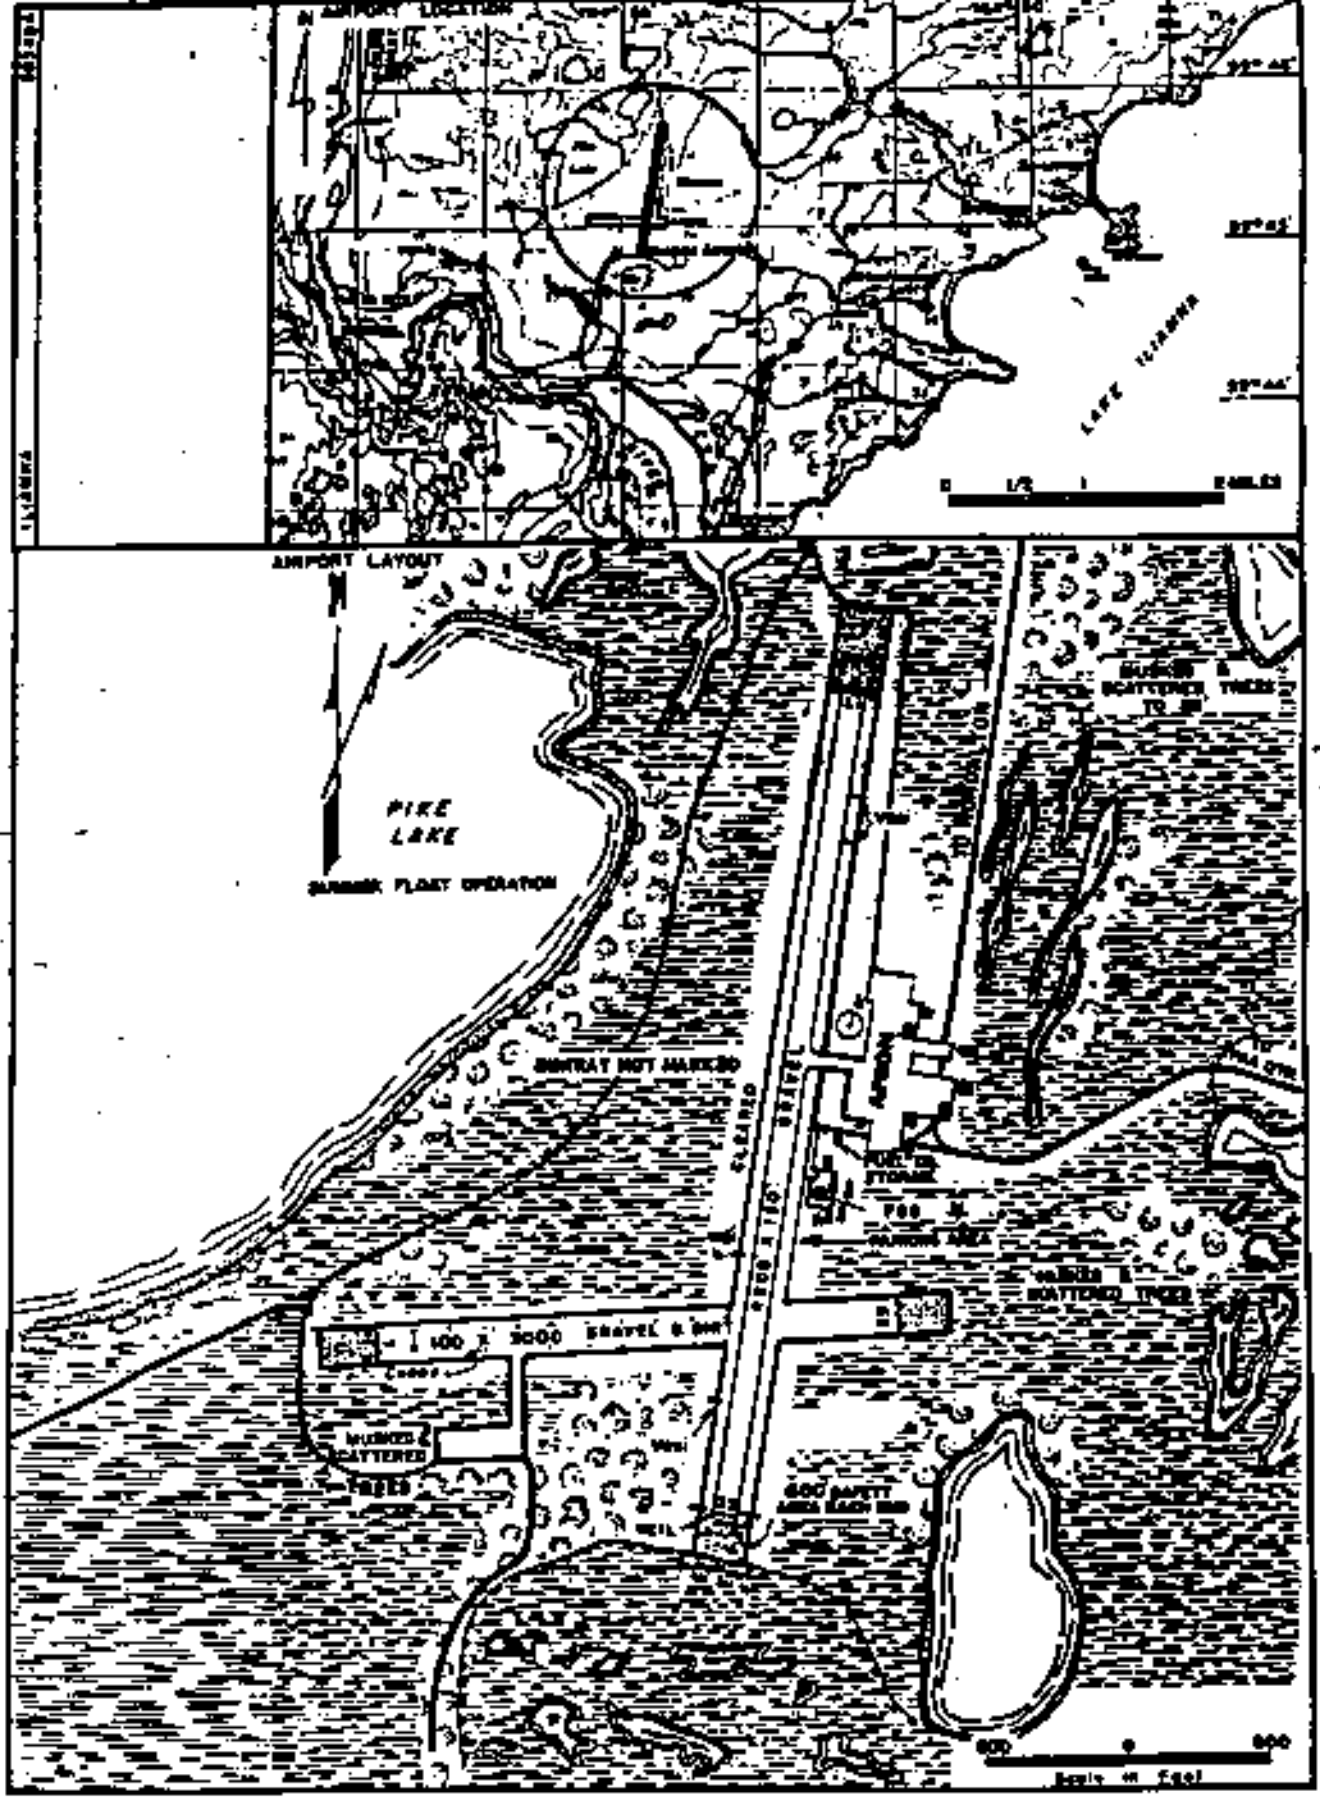
AIRPORT LOCATION
LAKE ILIAMNA
AIRPORT LAYOUT
PIKE LAKE
SUMMER FLOAT OPERATION
CLEARED
GRAVEL
100 X 3000 GRAVEL & DIRT
MUSKEG & SCATTERED TREES
Scale in Feet