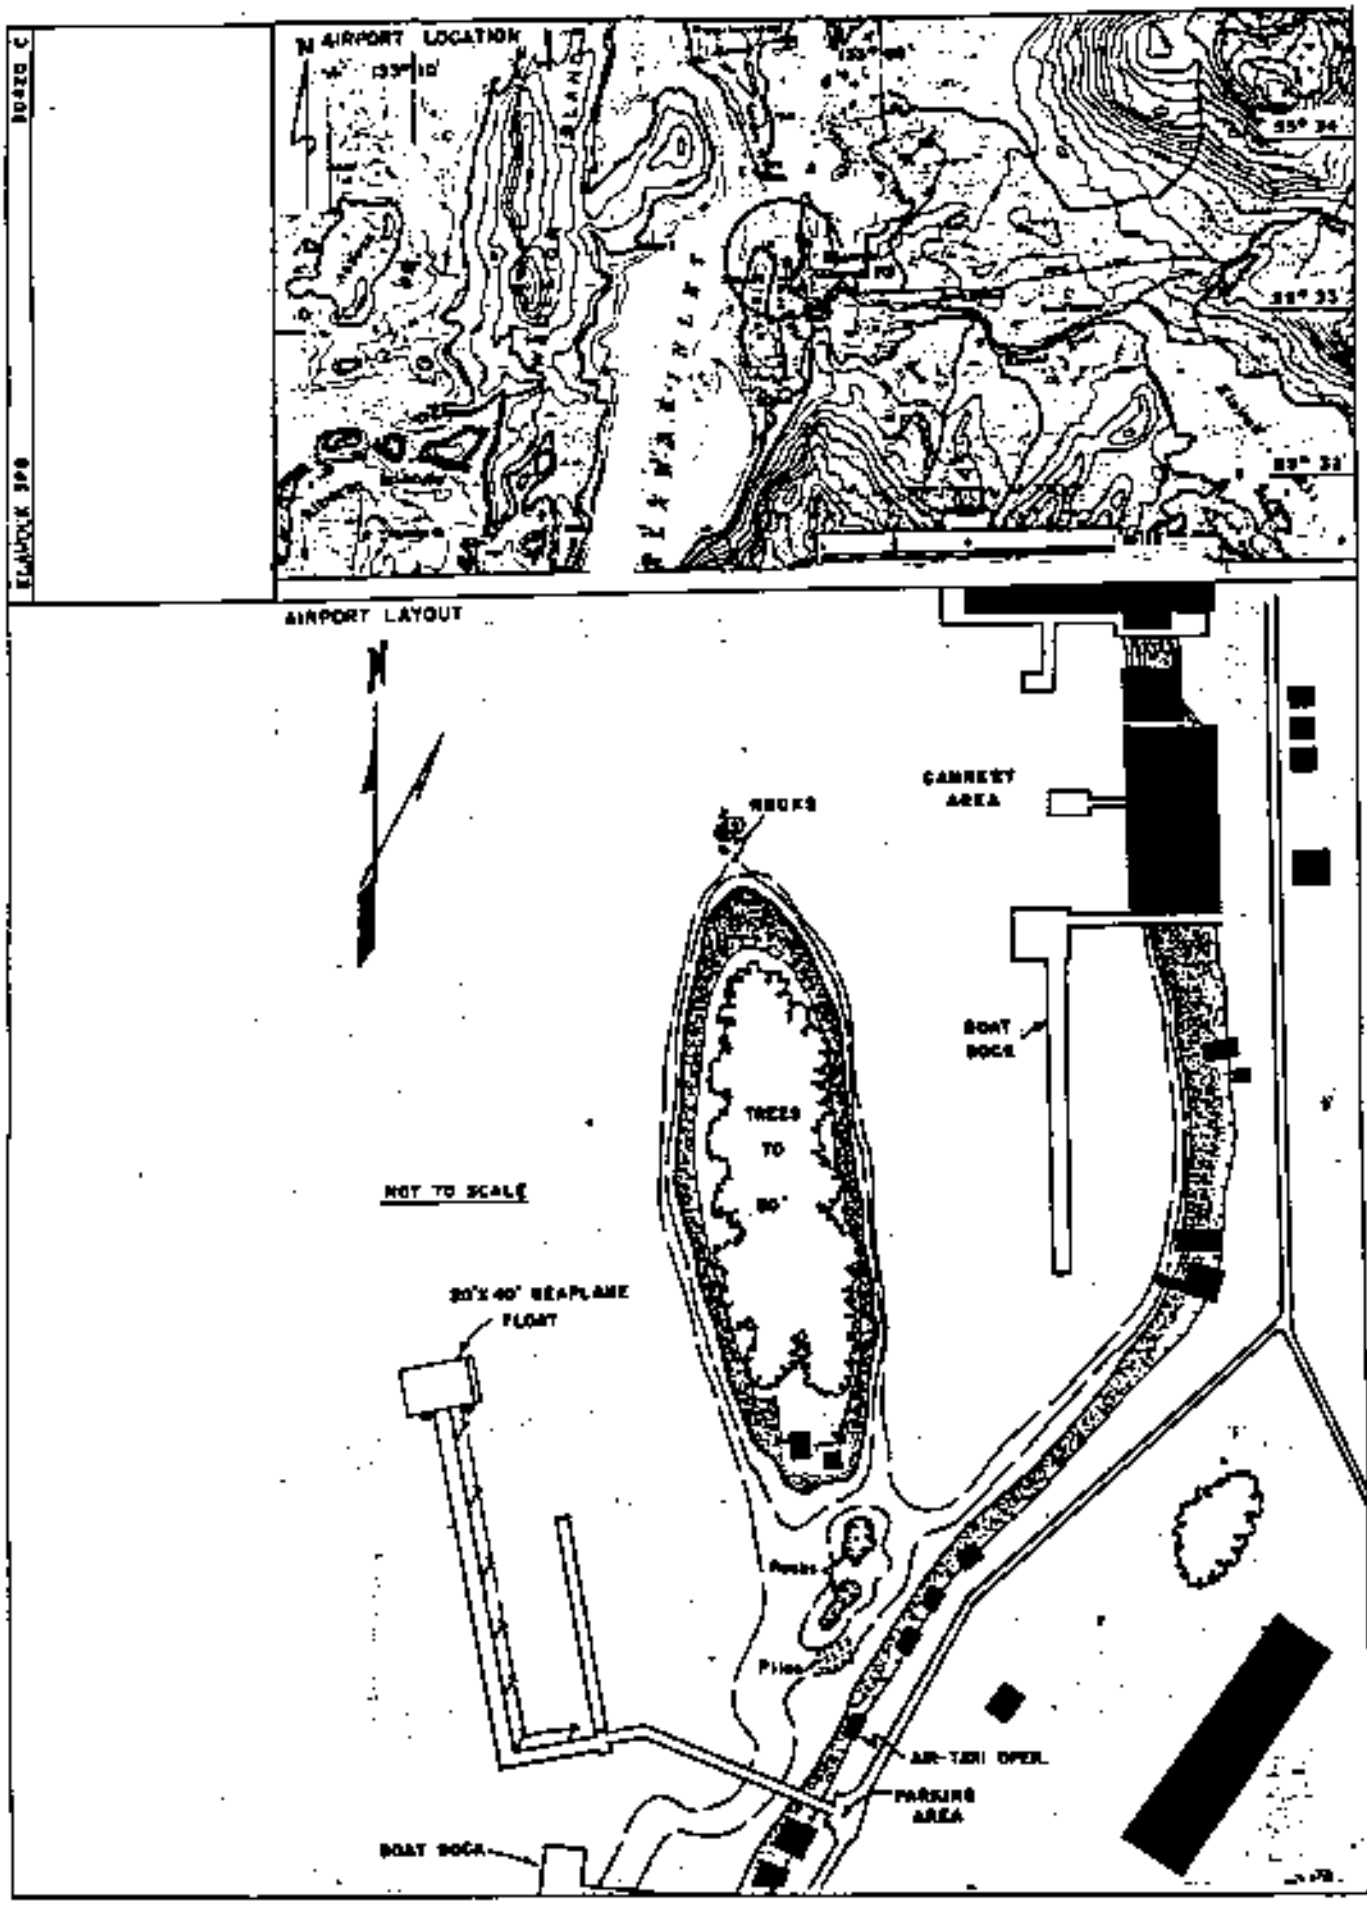
AIRPORT LOCATION
AIRPORT LAYOUT
N
ROCKS
CAMPBELL AREA
BOAT DOCK
TREES TO 80'
NOT TO SCALE
20'X40' SEAPLANE FLOAT
Rocks
Piles
AIR-TAXI OPER.
PARKING AREA
BOAT DOCK