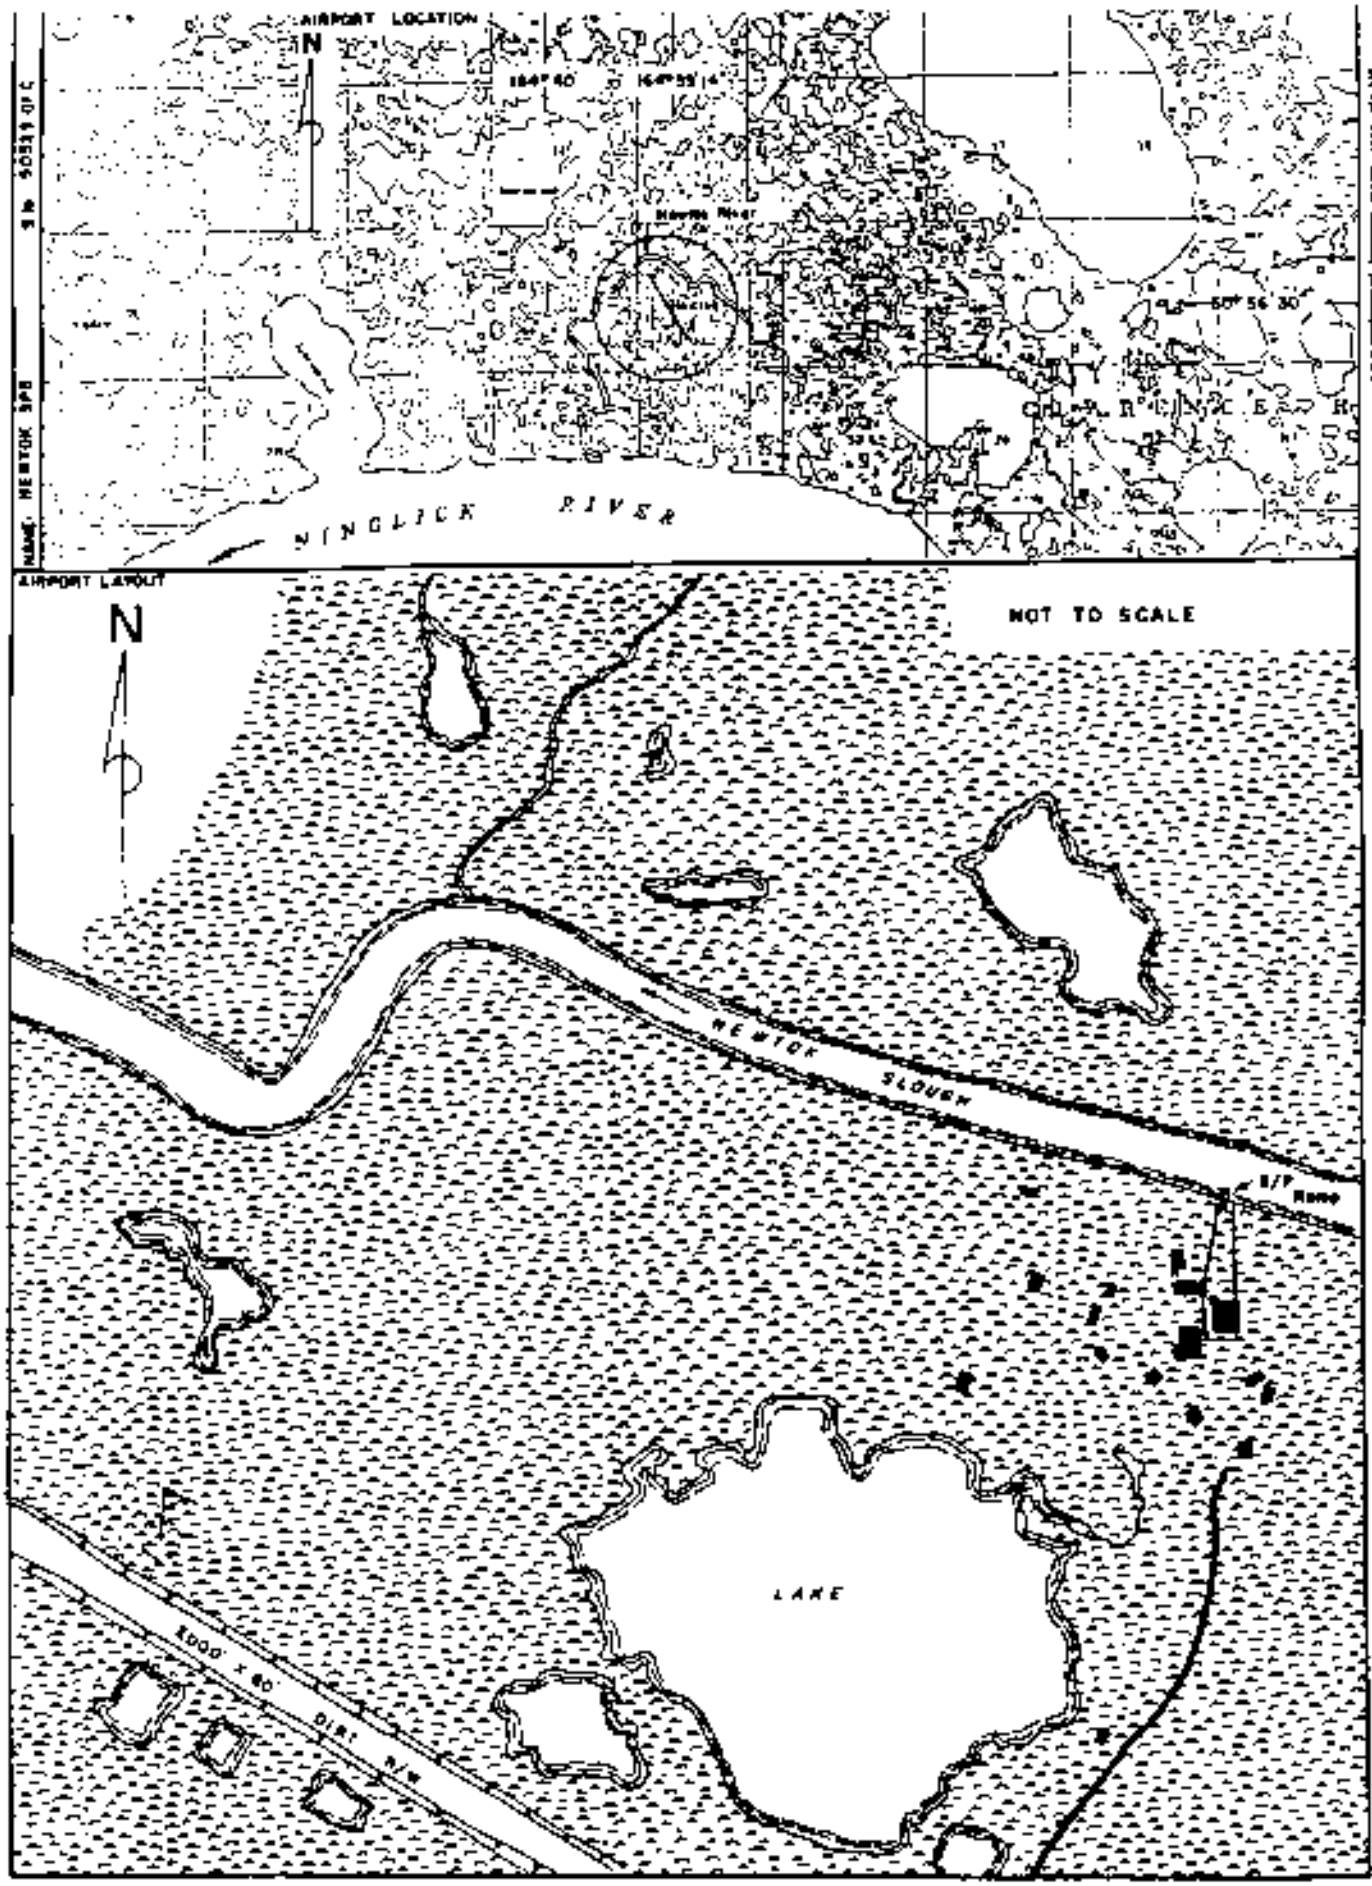
AIRPORT LOCATION
N
164° 40'
164° 55' 14"
Newtok River
60° 56' 30"
NINGLICK RIVER
AIRPORT LAYOUT
N
NOT TO SCALE
NEWTOK SLOUGH
LAKE
2000' x 60' DIRT R/W