NAME: NIGHTMUTE
RUNWAY 02/20
AIRPORT ACREAGE:
DATE INSPECTED: 7-29-93
NOTES:

SN: 50529.75A

REVISION DATE: 9-29-93

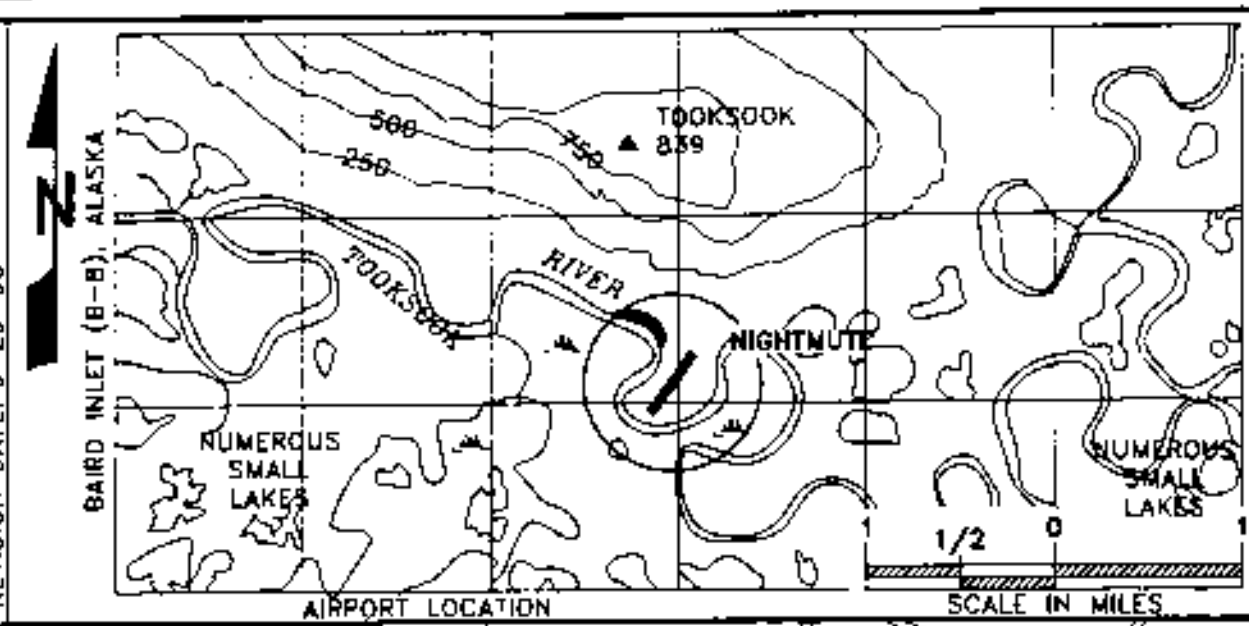

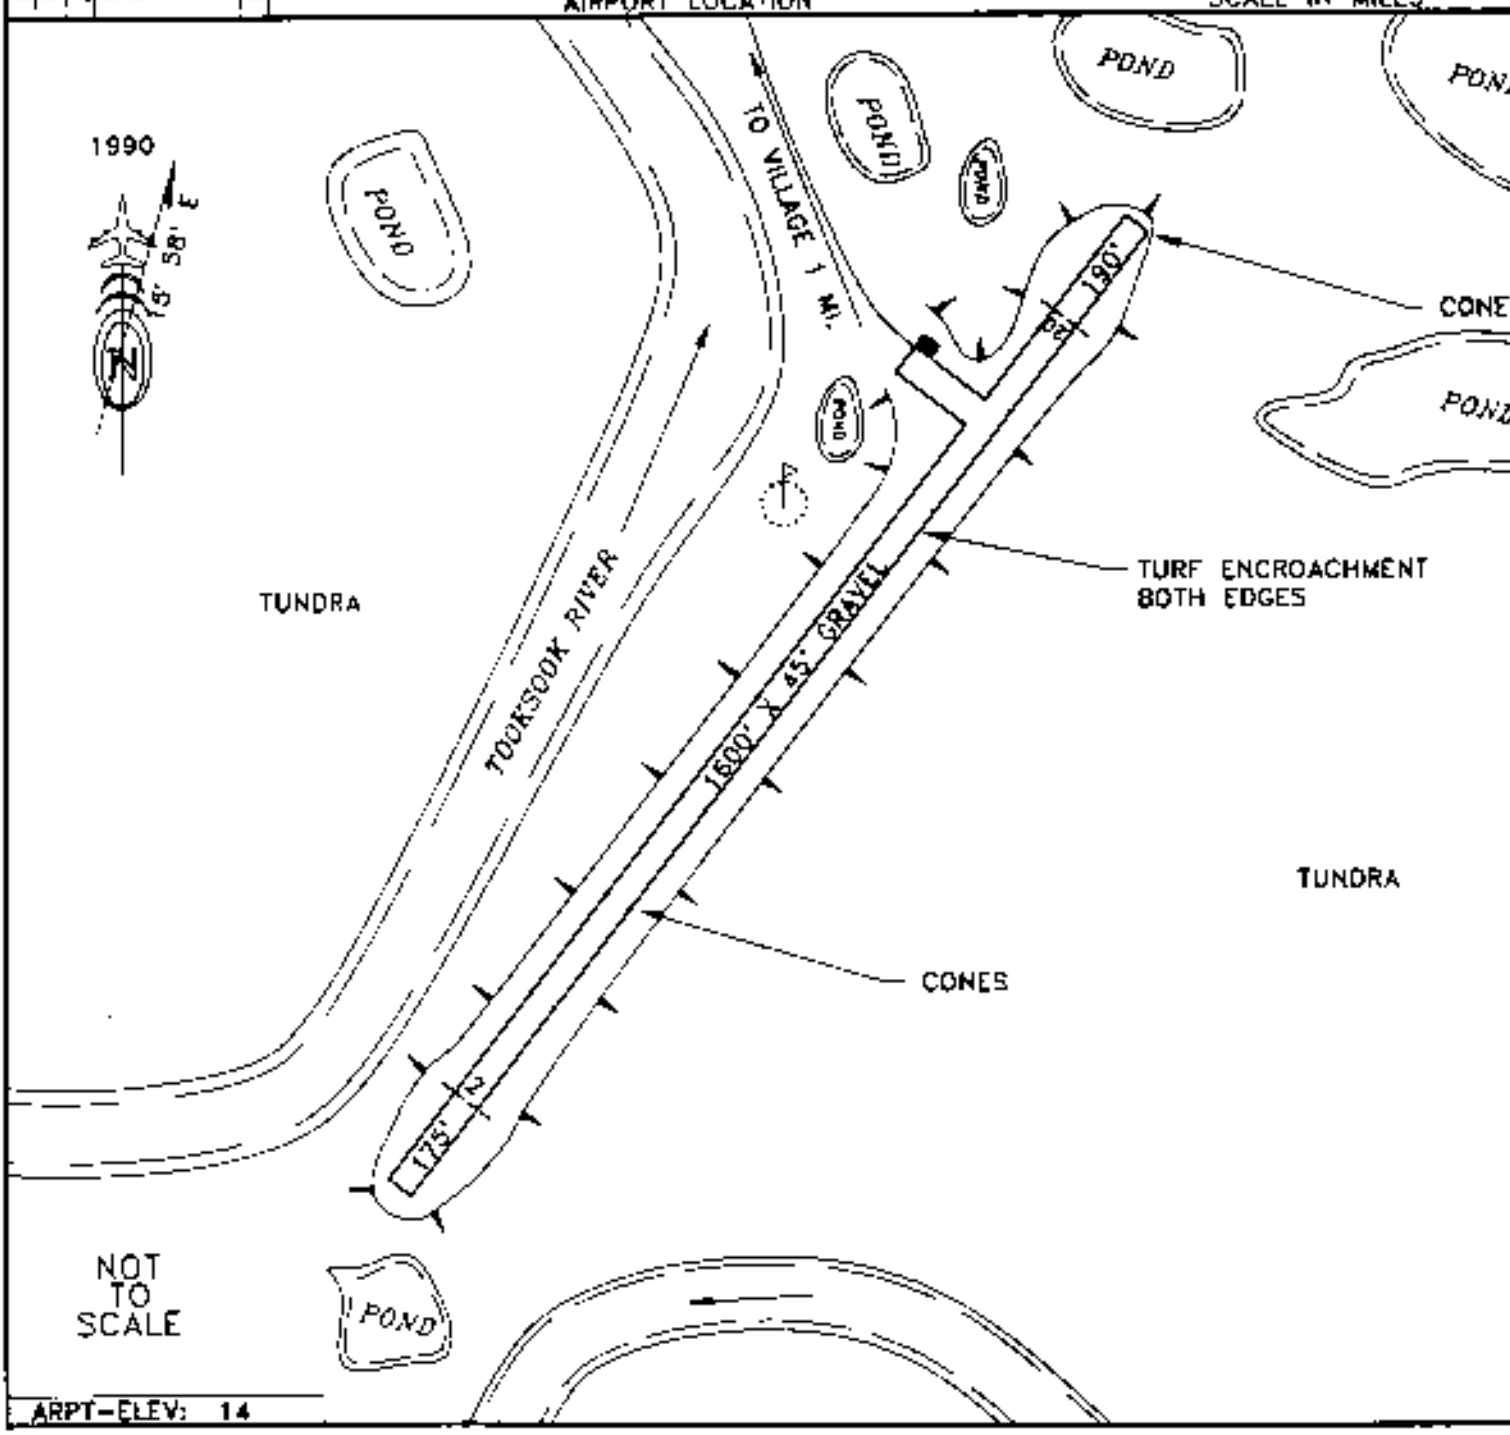

ARPT-ELEV: 14