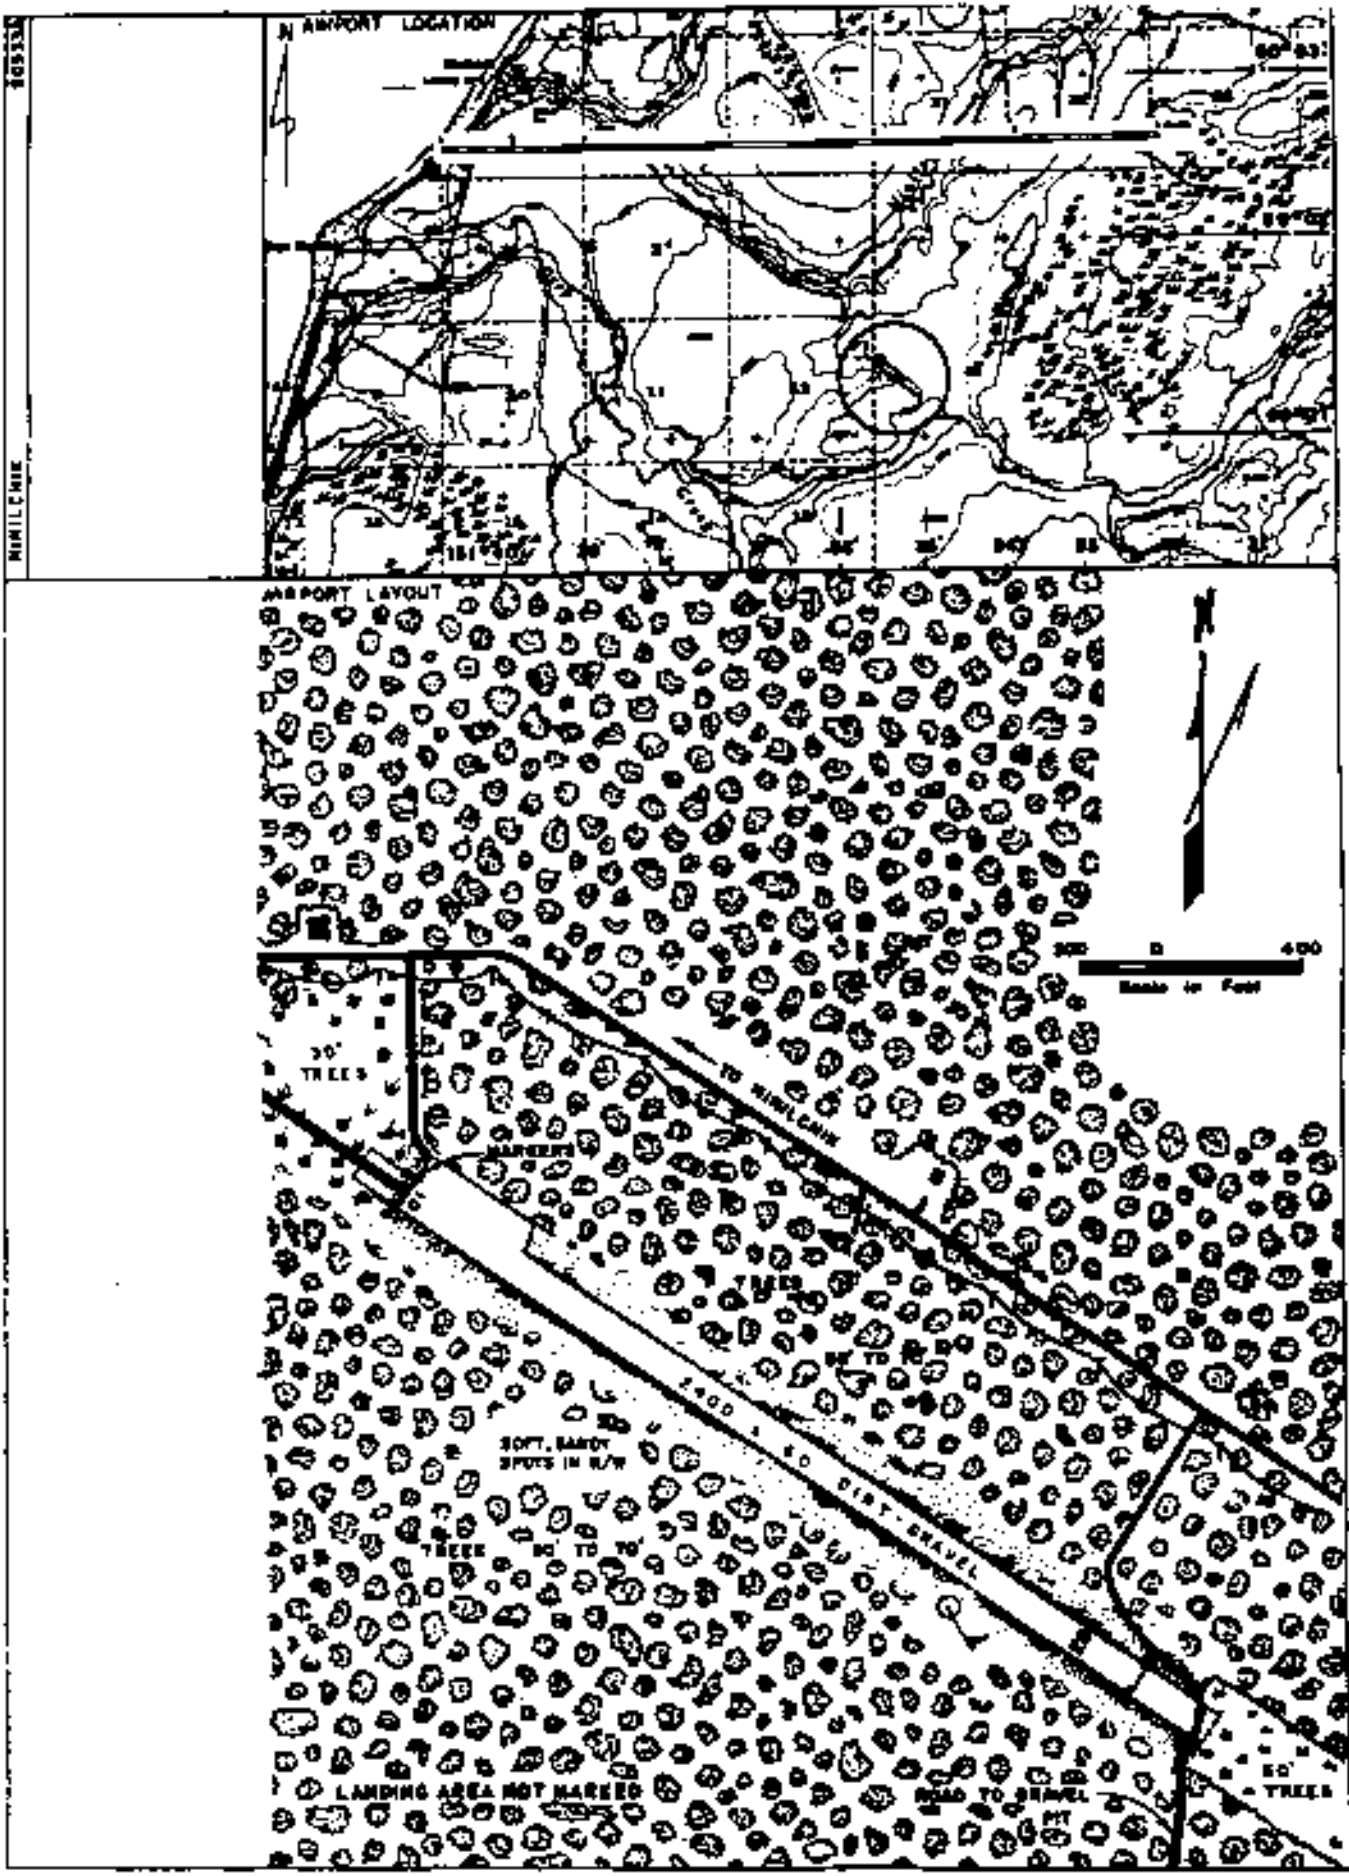

AIRPORT LOCATION
NIMILCHIK
AIRPORT LAYOUT
N
300 0 400
Scale in Feet
30' TREES
TO NIMILCHIK
MARKERS
TREES
2400 X 60 DIRT-GRAVEL
SOFT, SANDY SPOTS IN R/W
TREES 50' TO 70'
LANDING AREA NOT MARKED
ROAD TO GRAVEL PIT
50' TREES