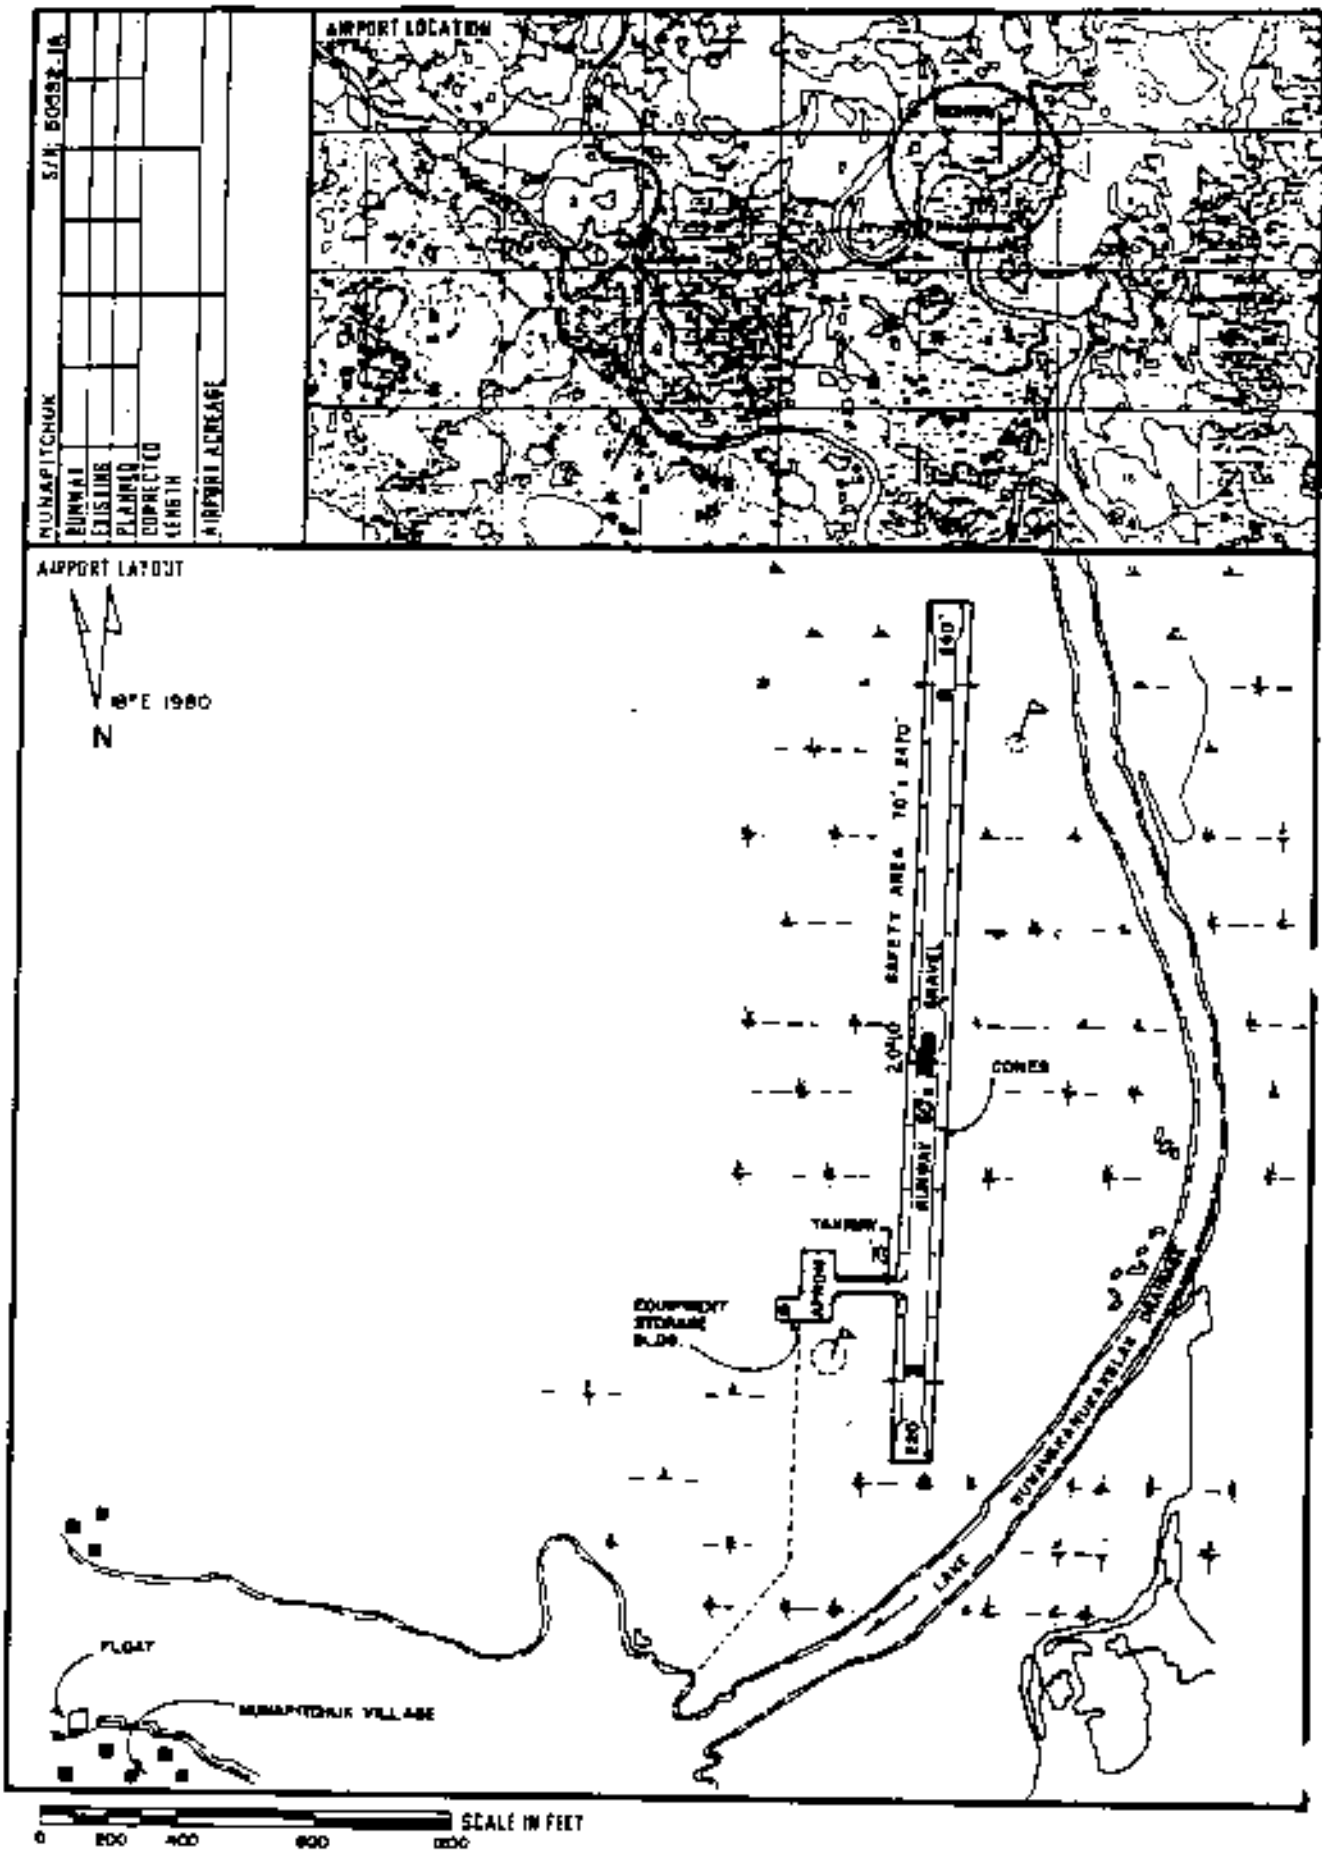

AIRPORT LOCATION
NUNAPITCHUK
RUNWAY
EXISTING
PLANNED
CORRECTED LENGTH
AIRPORT ACREAGE
AIRPORT LAYOUT
18°E 1980
N
SAFETY AREA 70' x 2470'
GRAVEL
RUNWAY
CONES
TAXIWAY
APRON
EQUIPMENT STORAGE BLDG.
LAKE
FLOAT
NUNAPITCHUK VILLAGE
SCALE IN FEET
0
200
400
600
800