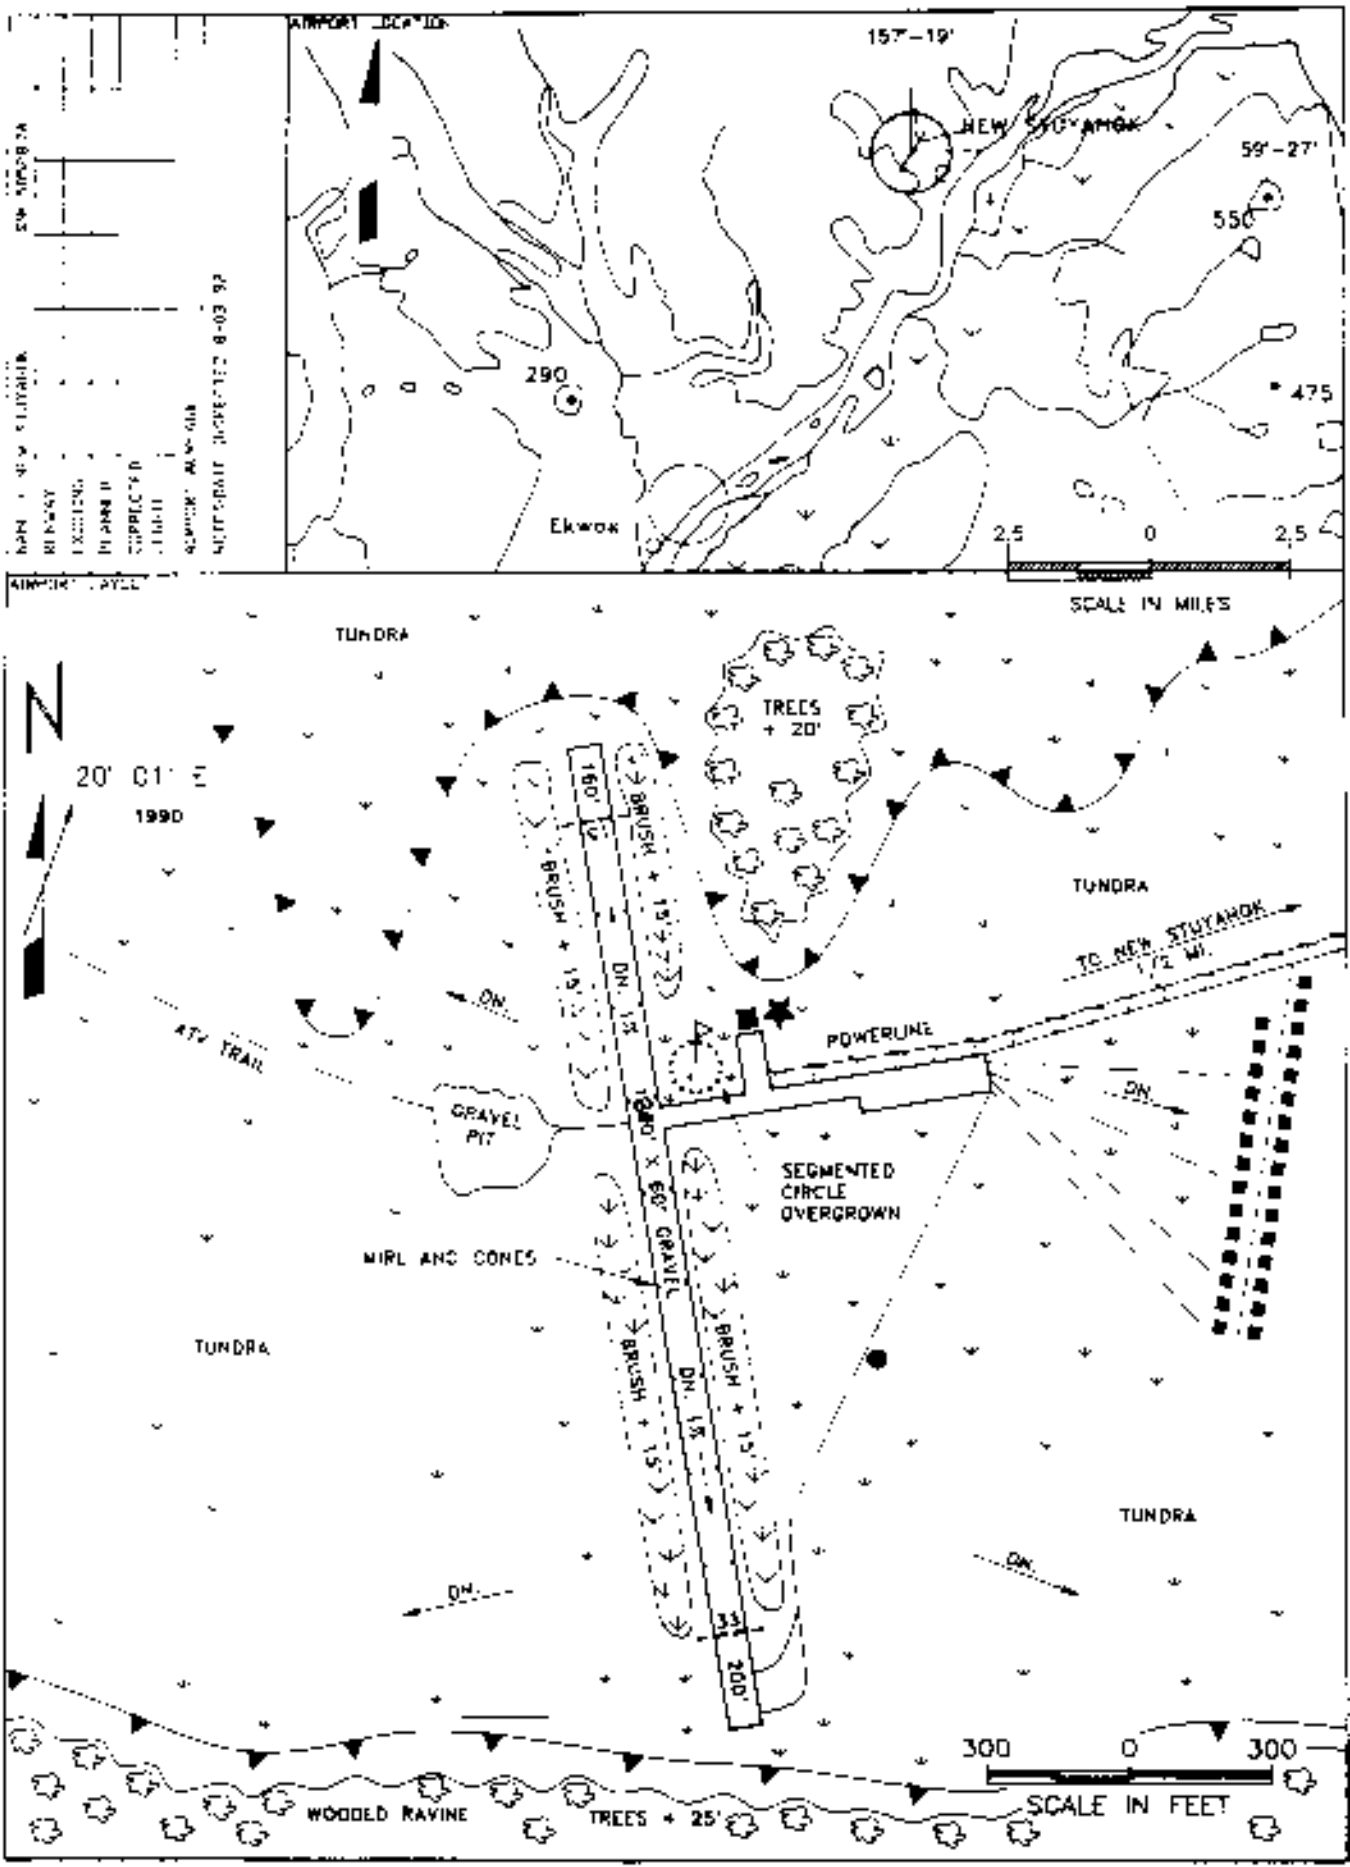
157'-19'
NEW STUYAHOK
59'-27'
550
290
475
Ekwok
2.5
0
2.5
SCALE IN MILES
TUNDRA
TREES + 20'
N
20' 01' E
1990
160'
BRUSH + 15'
BRUSH + 15'
DN. 1%
TUNDRA
TO NEW STUYAHOK
1/2 MI.
DN.
ATV TRAIL
POWERLINE
DN.
GRAVEL PIT
1800' X 60' GRAVEL
SEGMENTED CIRCLE OVERGROWN
MIRL AND CONES
TUNDRA
BRUSH + 15'
DN. 1%
BRUSH + 15'
TUNDRA
DN.
DN.
33'
200'
300
0
300
SCALE IN FEET
WOODED RAVINE
TREES + 25'