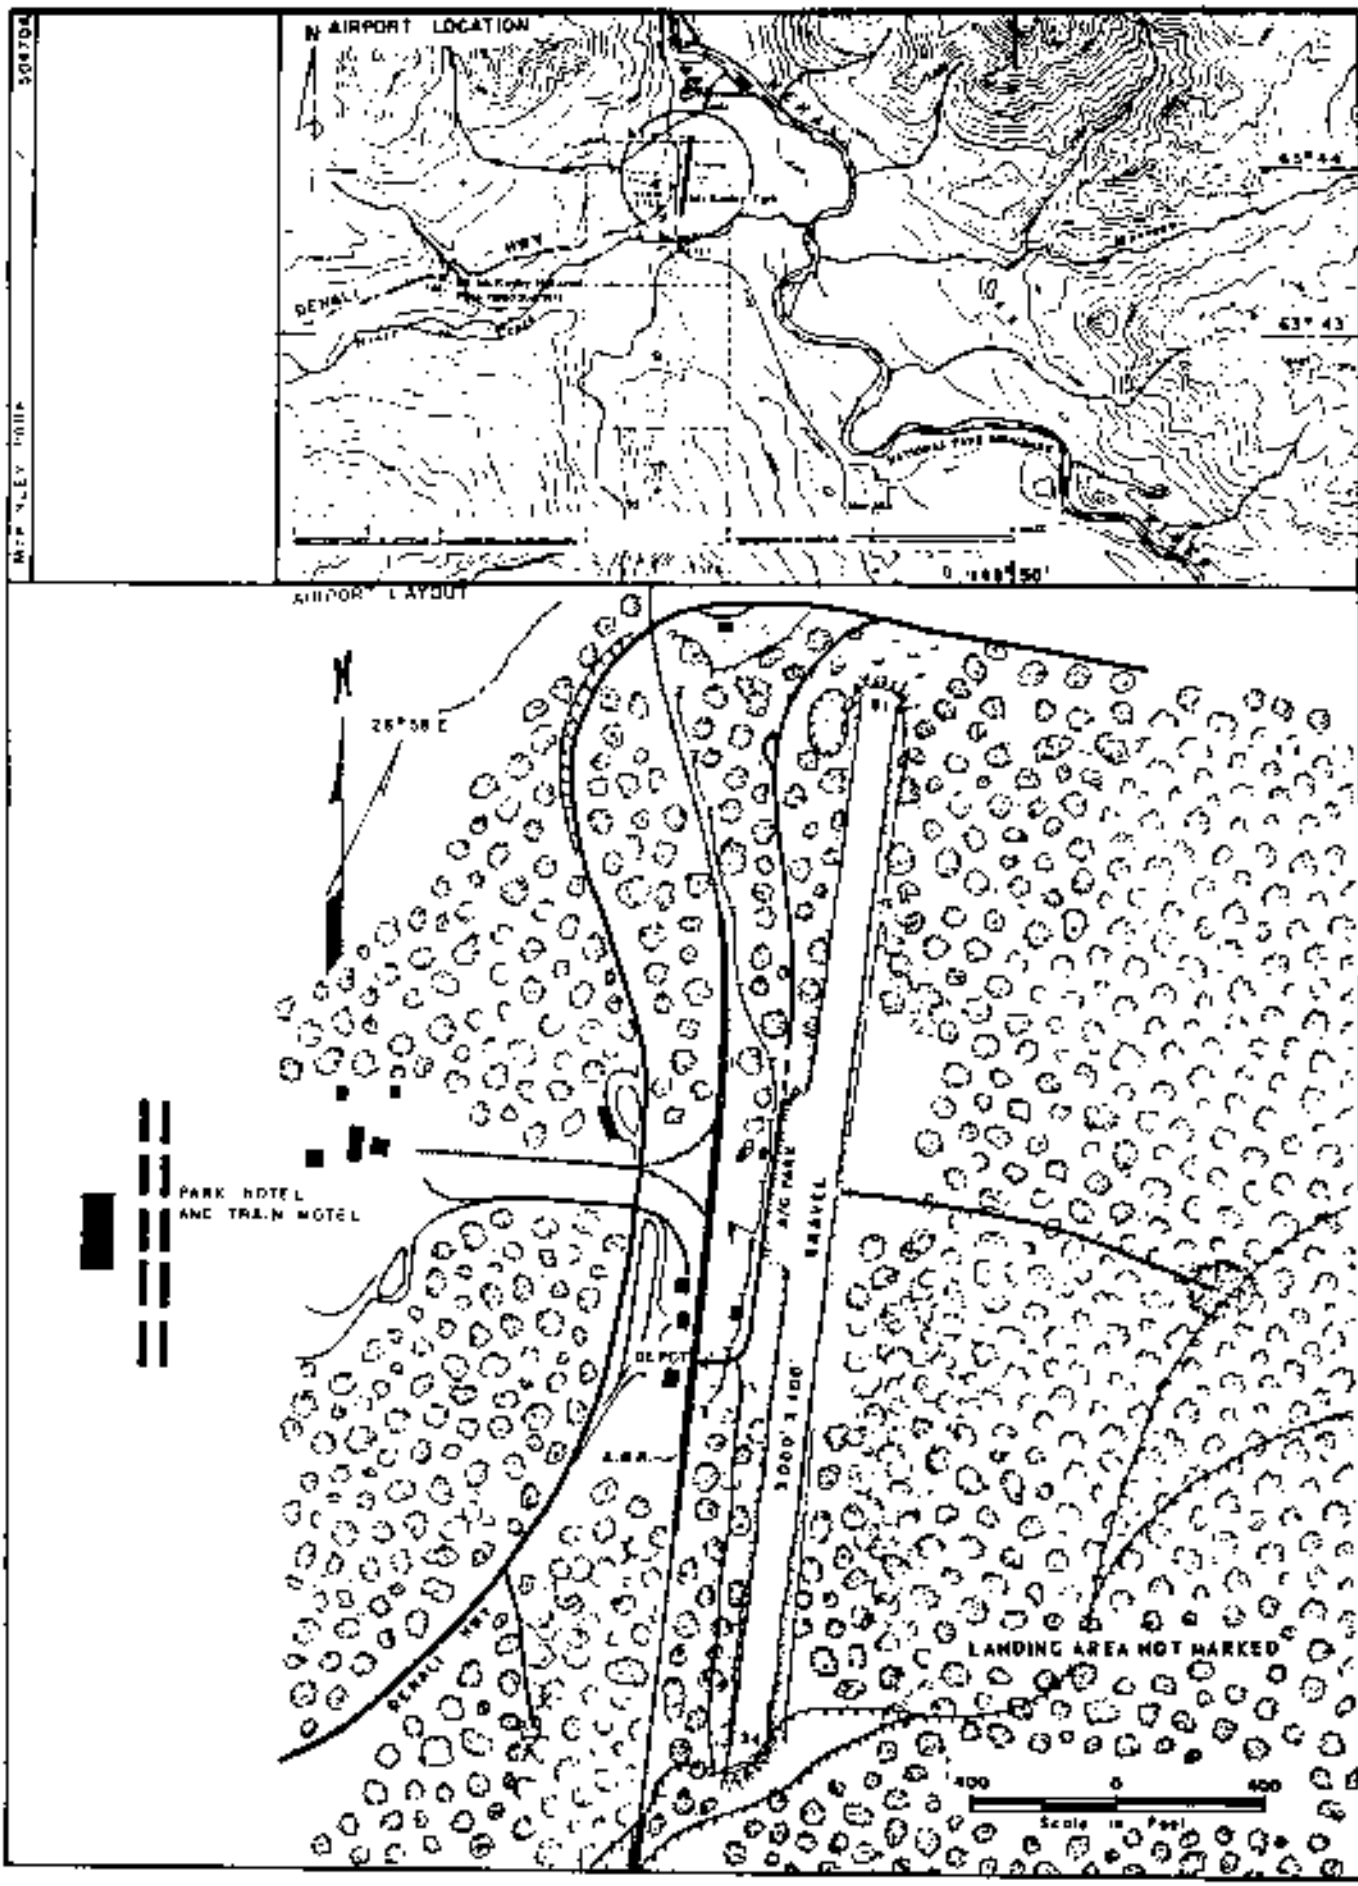
AIRPORT LOCATION
N
DENALI
HWY
63° 43'
AIRPORT LAYOUT
N
26° 58' E
PARK HOTEL
AND TRAIN HOTEL
DEPOT
A.R.R.
A/C PARK
GRAVEL
3000' X 100'
DENALI HWY
LANDING AREA NOT MARKED
400
0
400
Scale in Feet