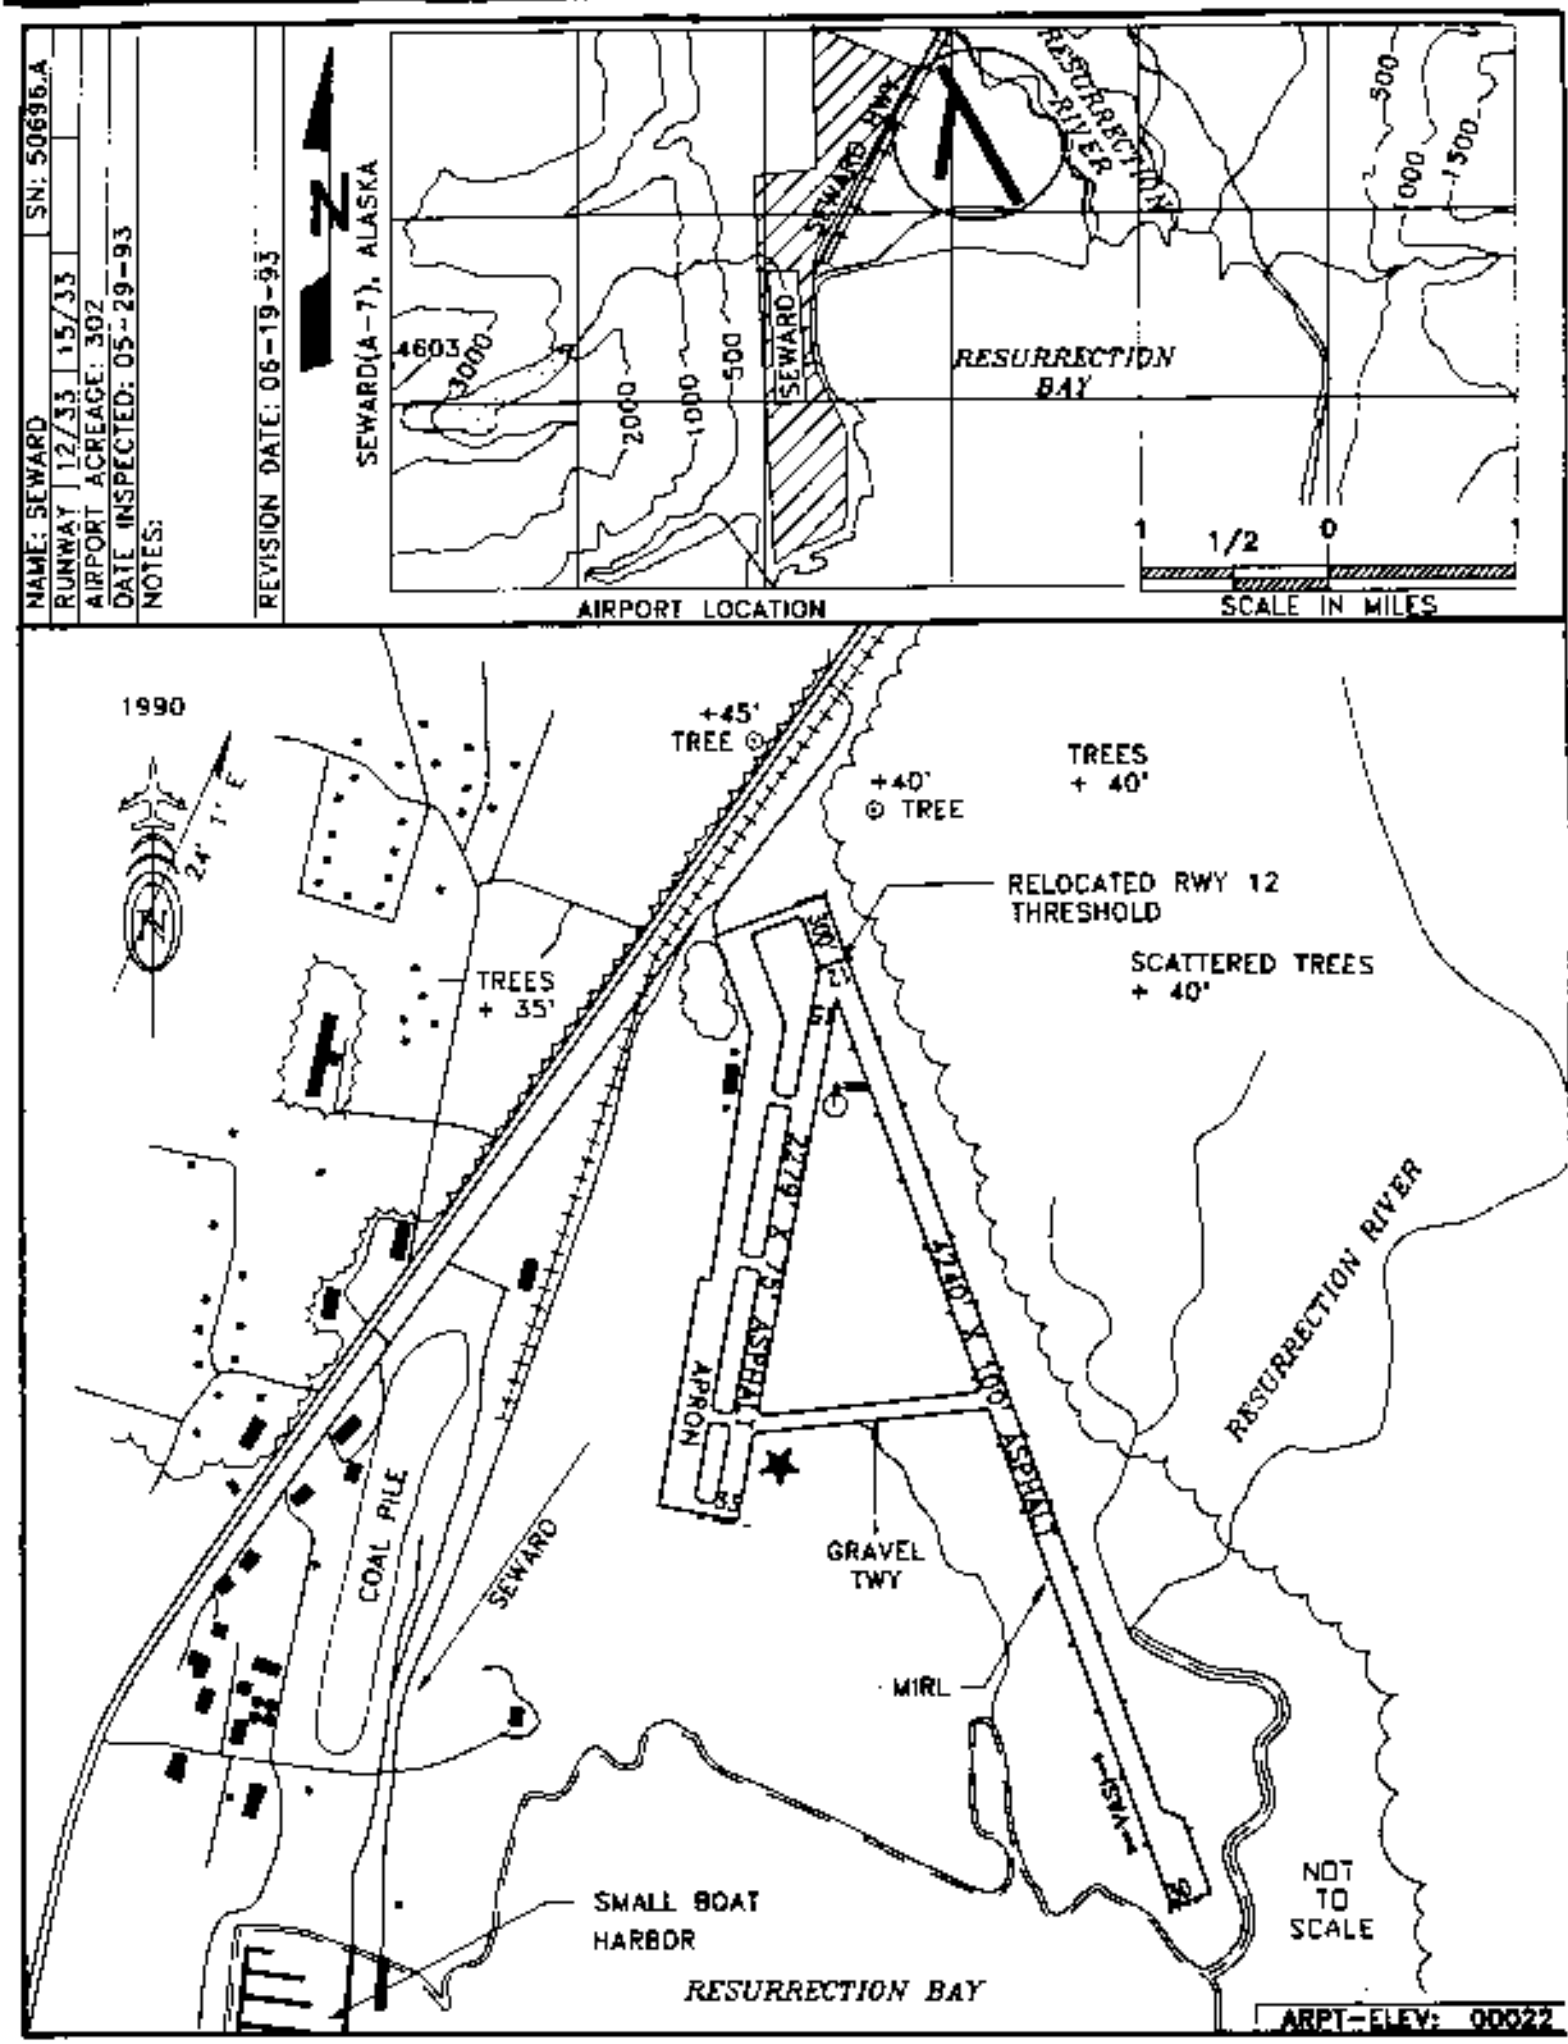
NAME: SEWARD
SN: 50696.A
RUNWAY 12/33 15/33
AIRPORT ACREAGE: 302
DATE INSPECTED: 05-29-93
NOTES:
REVISION DATE: 06-19-93
SEWARD(A-7), ALASKA
N
4603
3000
2000
1000
500
SEWARD
SEWARD HWY
RESURRECTION RIVER
RESURRECTION BAY
500
1000
1500
1
1/2
0
1
SCALE IN MILES
AIRPORT LOCATION
1990
24° 1' E
+45' TREE
+40' TREE
TREES + 40'
RELOCATED RWY 12 THRESHOLD
SCATTERED TREES + 40'
TREES + 35'
2279' X 75' ASPHALT
APRON
4240' X 100' ASPHALT
RESURRECTION RIVER
COAL PILE
SEWARD
GRAVEL TWY
MIRL
VASI
NOT TO SCALE
SMALL BOAT HARBOR
RESURRECTION BAY
ARPT-ELEV: 00022