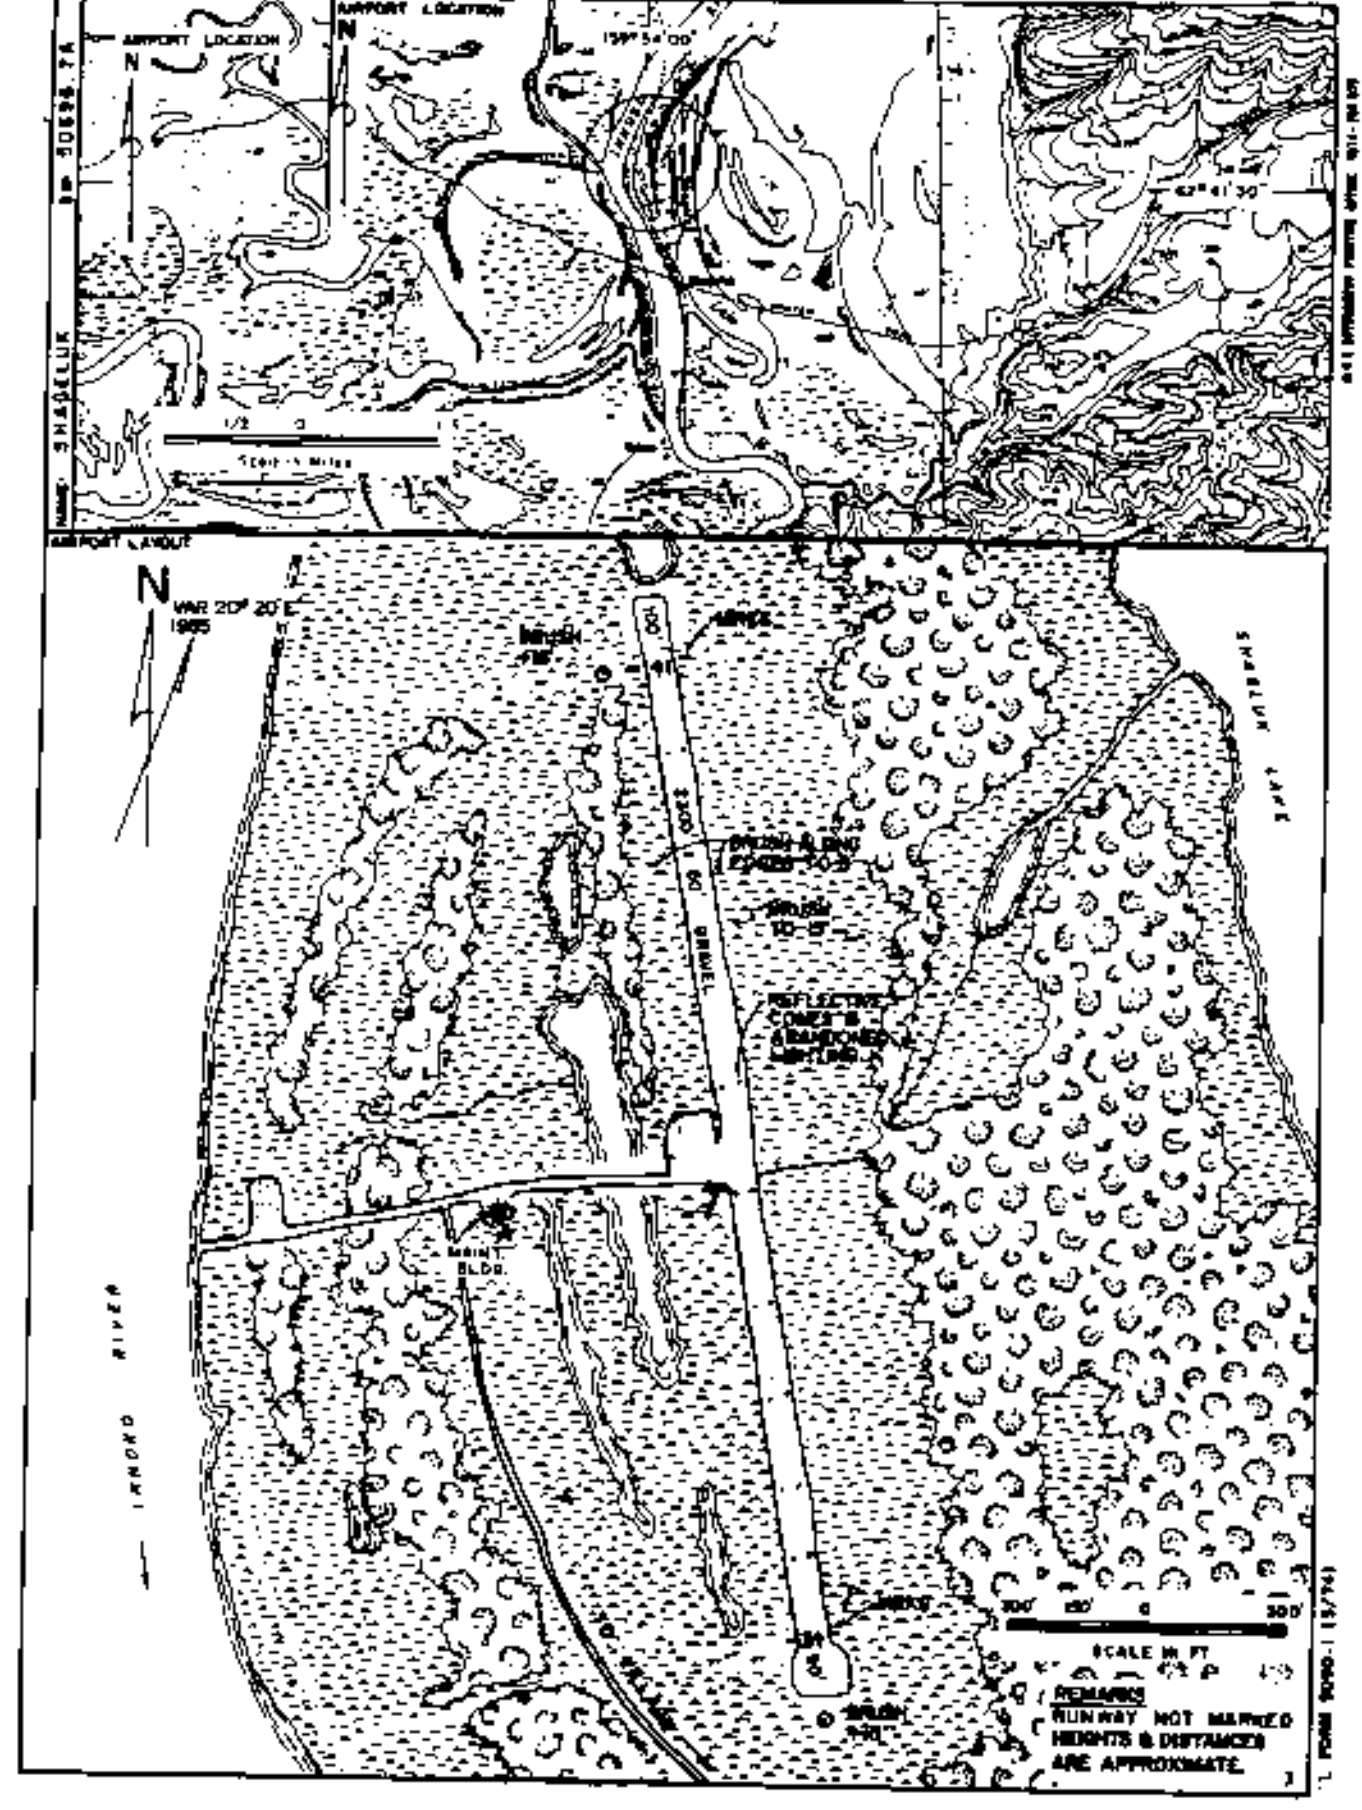
AIRPORT LOCATION
N
AIRPORT LOCATION
N
159° 54' 00"
62° 41' 30"
1/2 0
Scale in Miles
AIRPORT LAYOUT
N
VAR 20° 20' E
1985
BRUSH
BRUSH ALONG EDGES TO 3
BRUSH TO 15'
REFLECTIVE CONES & ABANDONED LIGHTING
MAINT. BLDG.
SHABLUK LAKE
IKNOND RIVER
SCALE IN FT
300' 150' 0 300'
REMARKS
RUNWAY NOT MARKED
HEIGHTS & DISTANCES
ARE APPROXIMATE.