NAME: CHICKEN | SN: 50097.A
RUNWAY 13/31
AIRPORT ACREAGE: 68
DATE INSPECTED: 7/7/93
NOTES:
REVISION DATE: 8/3/93

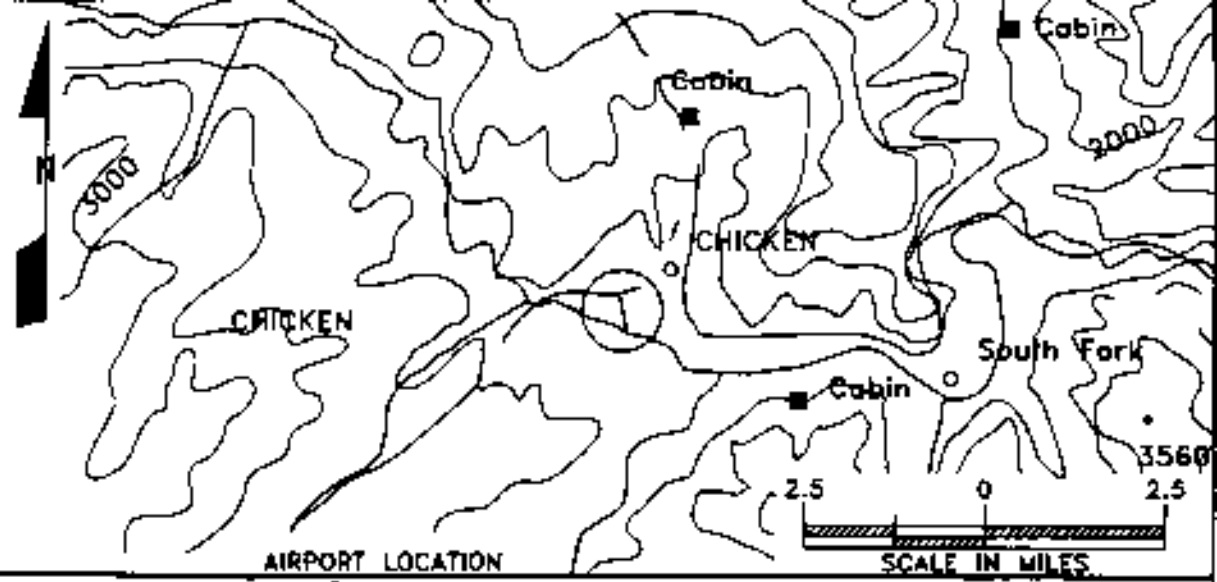

AIRPORT LOCATION

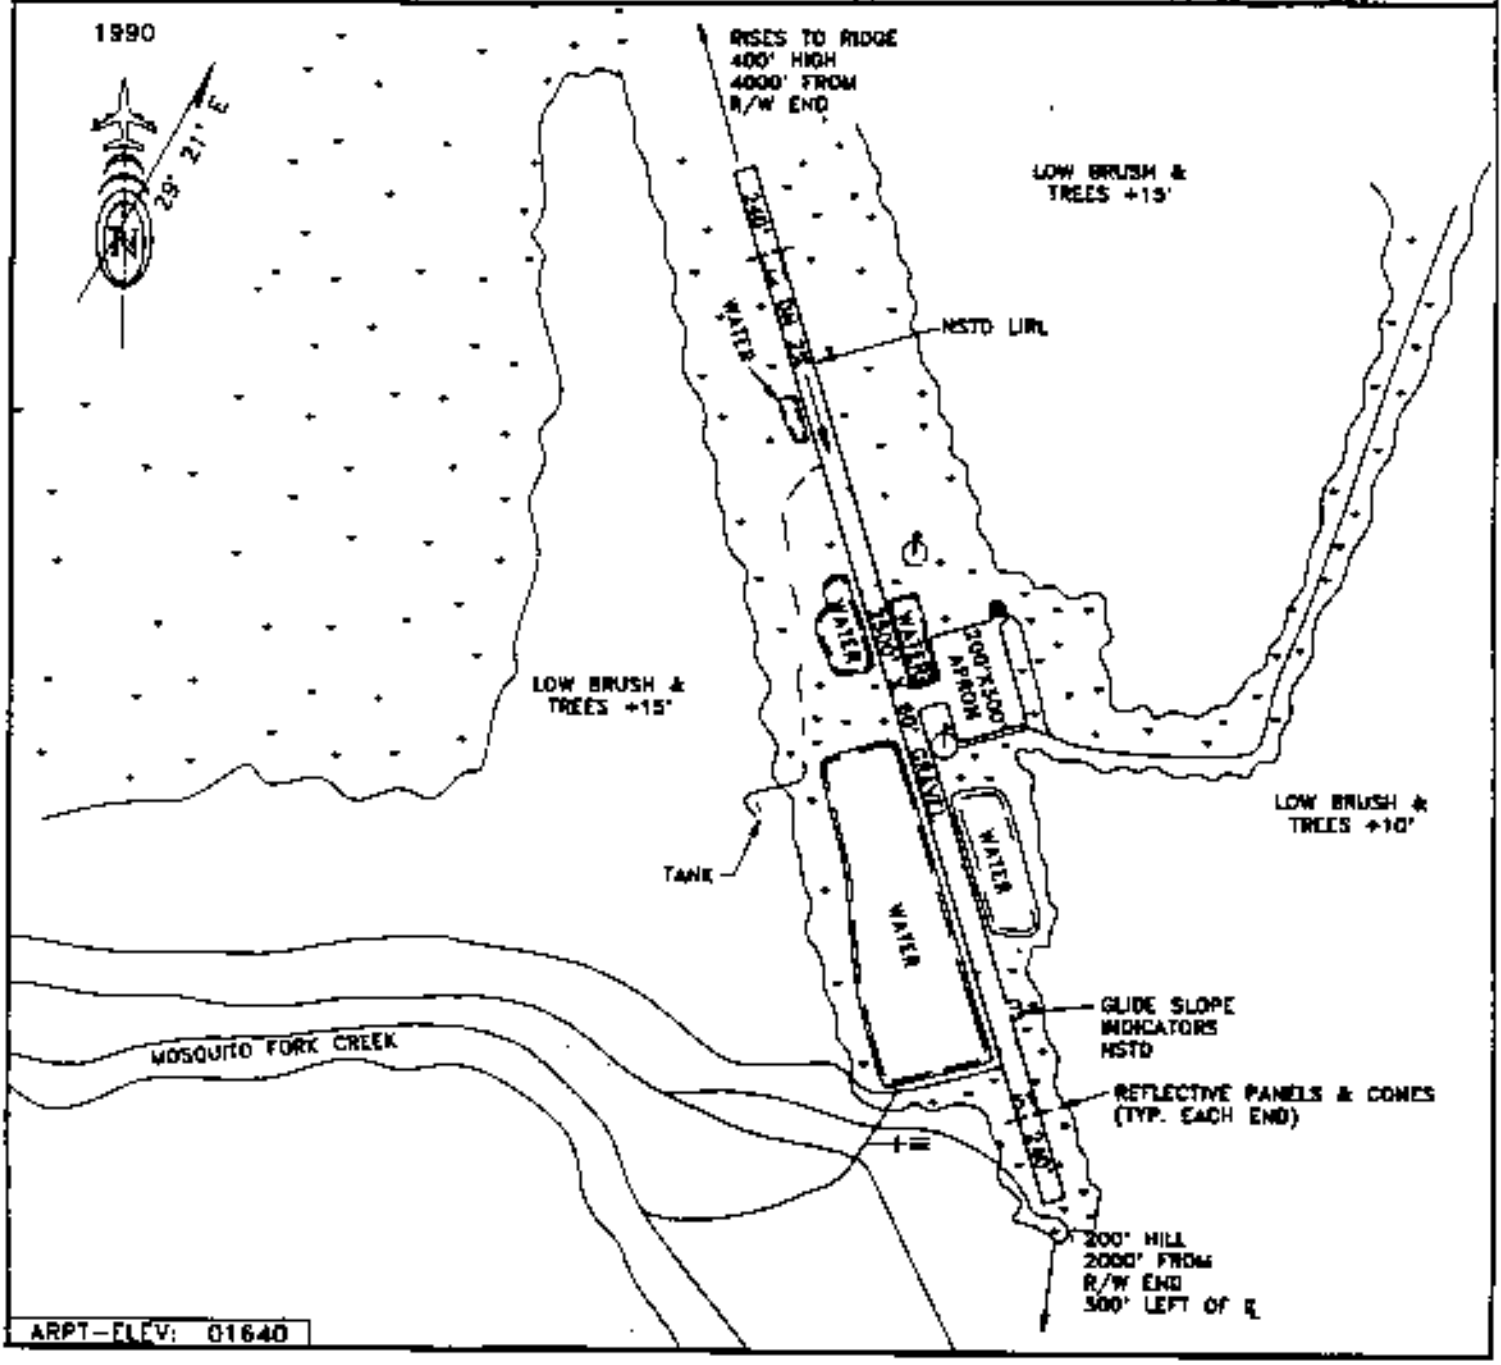

ARPT-ELEV: 01640