NAME: CHIGNIK LAKE
RUNWAY 8/26
AIRPORT ACREAGE:
DATE INSPECTED: 8-1-93
NOTES:
SN: 50097.34A

REVISION DATE: 8-31-93

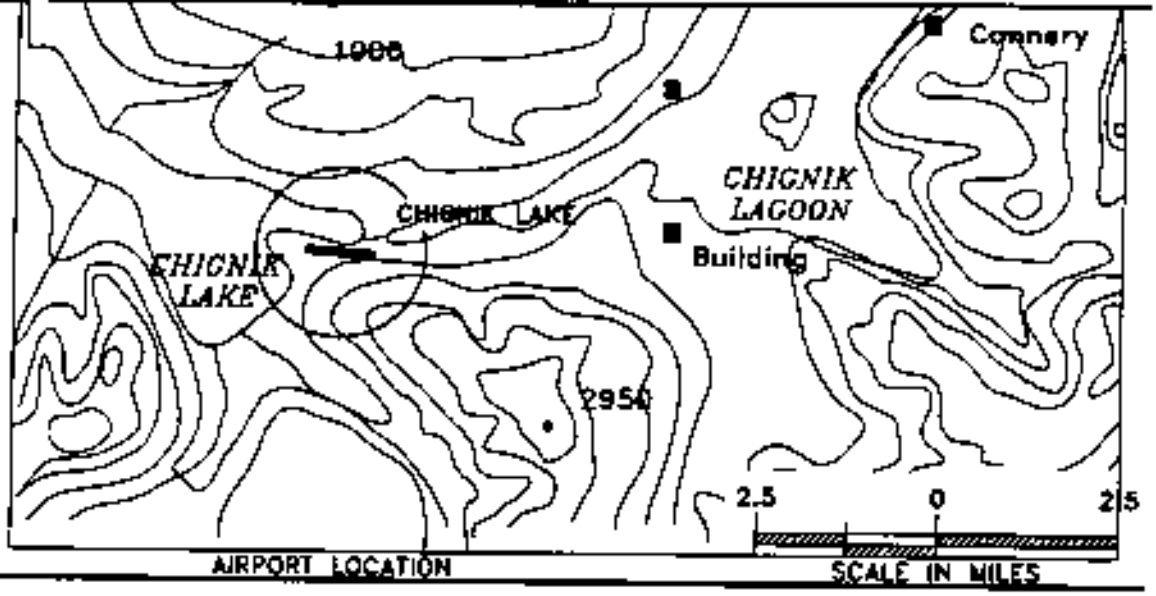

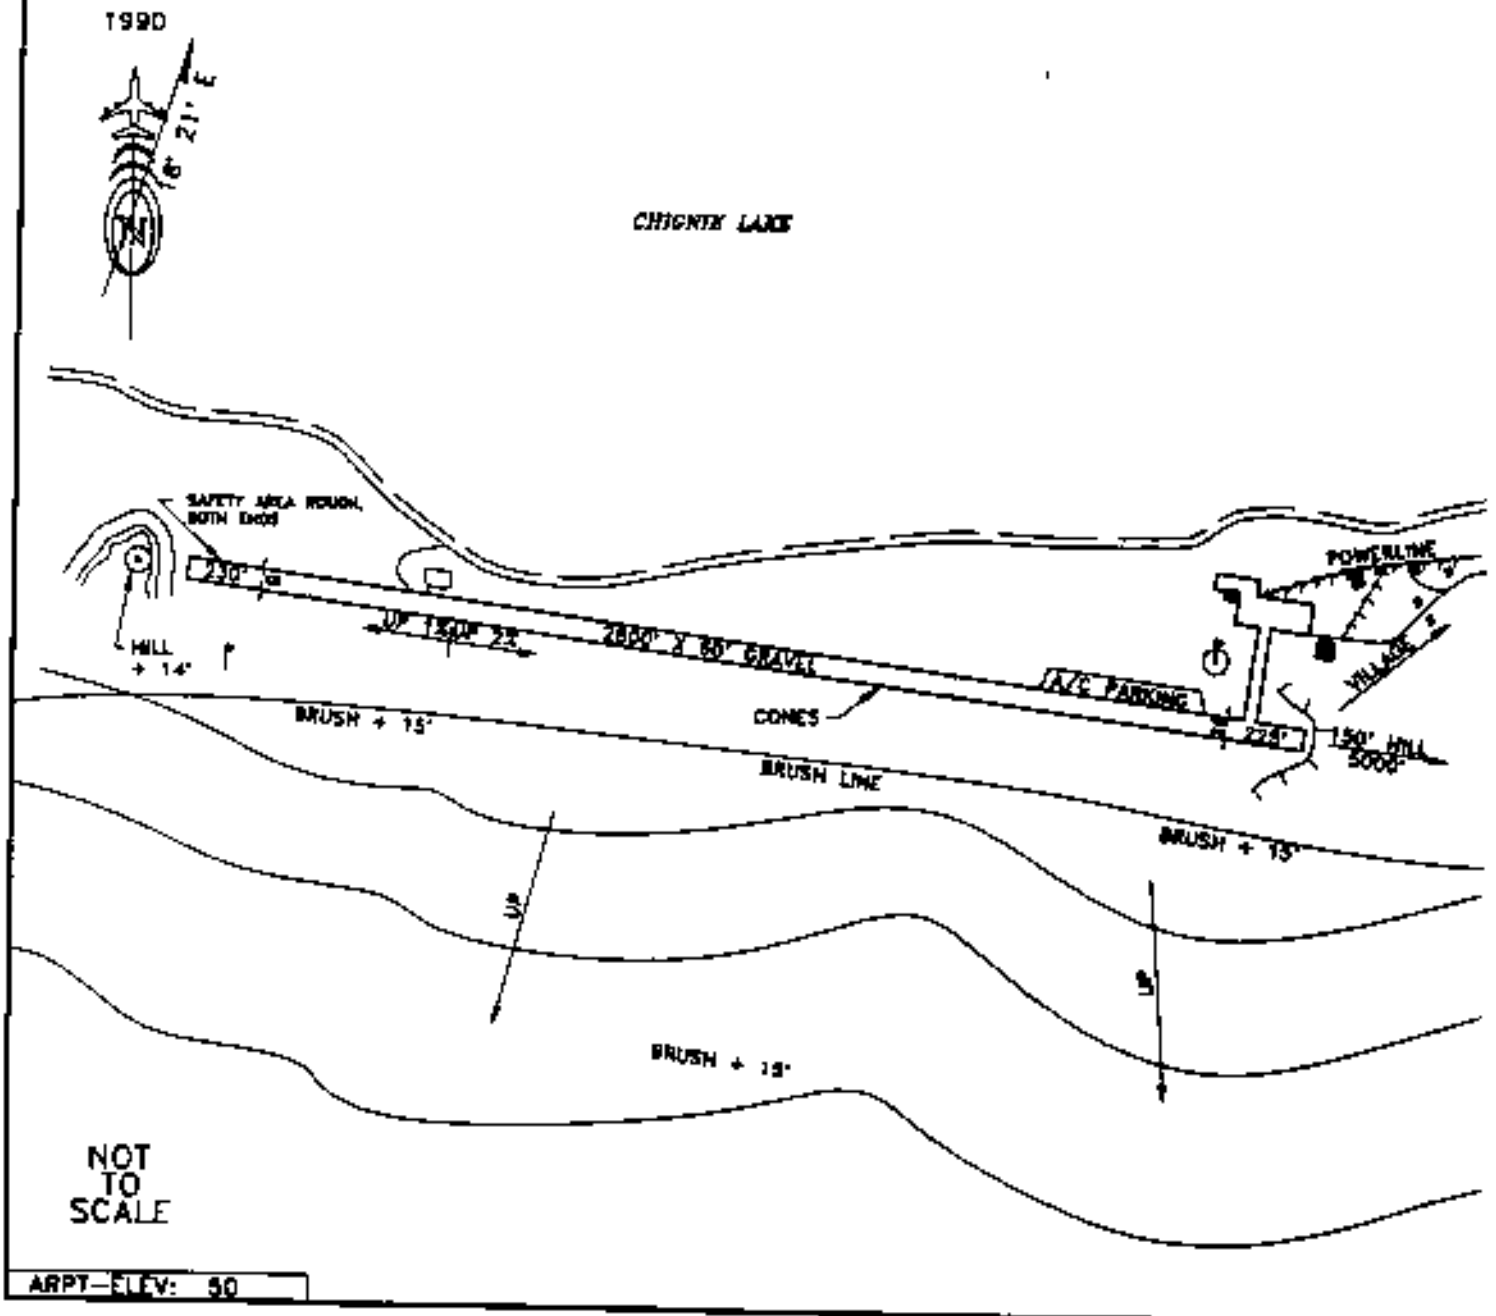

ARPT-ELEV: 50