NAME: CHITINA AIRPORT | SN: 50103.A
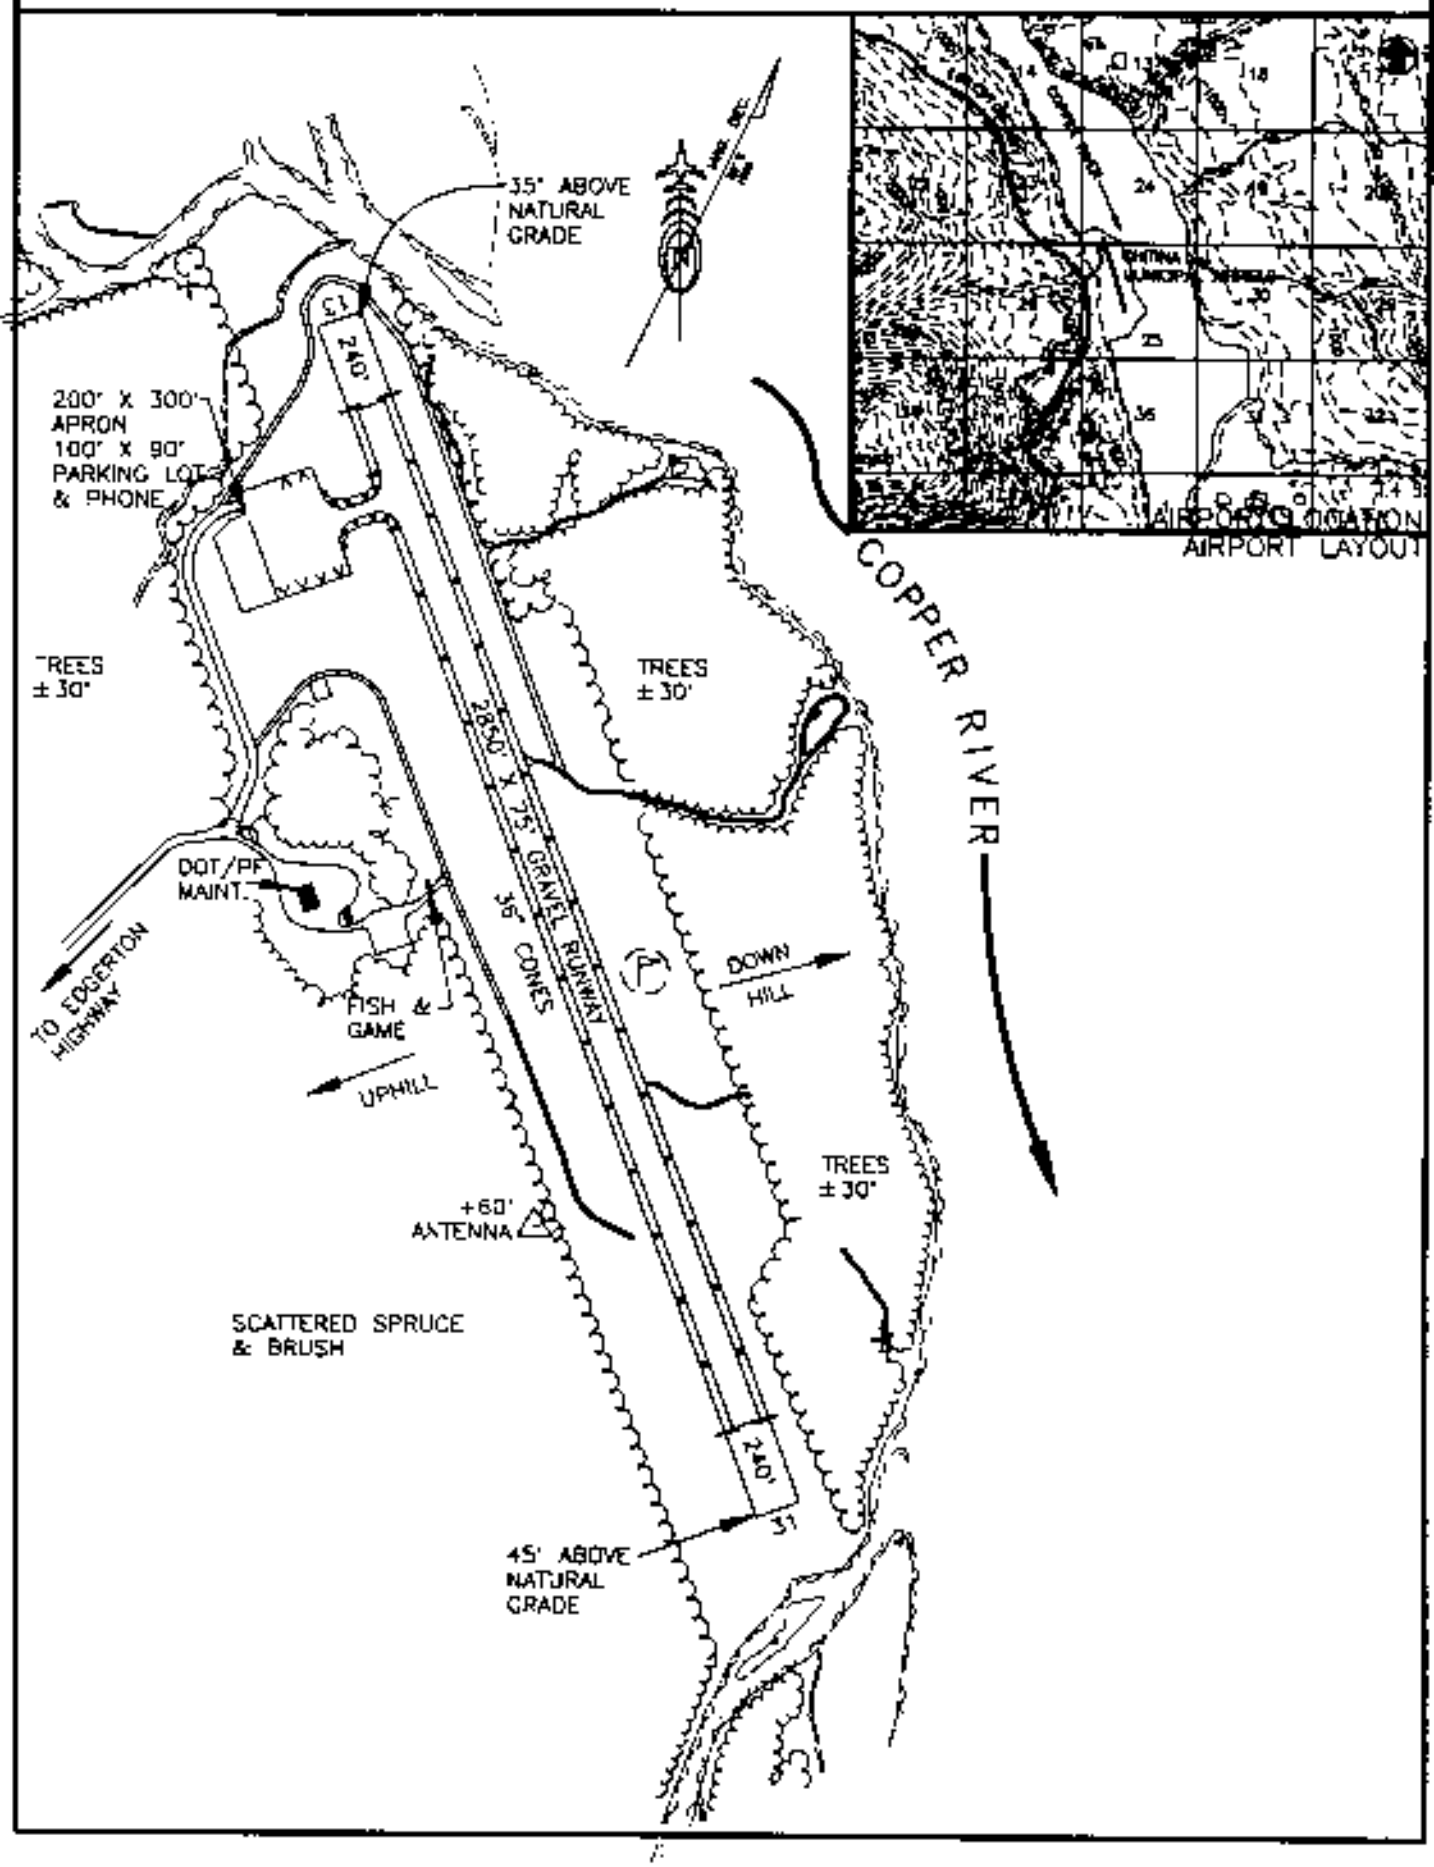
AIRPORT ELEVATION: 552' | ACRES: 156 | REVISION DATE: 2/5/97