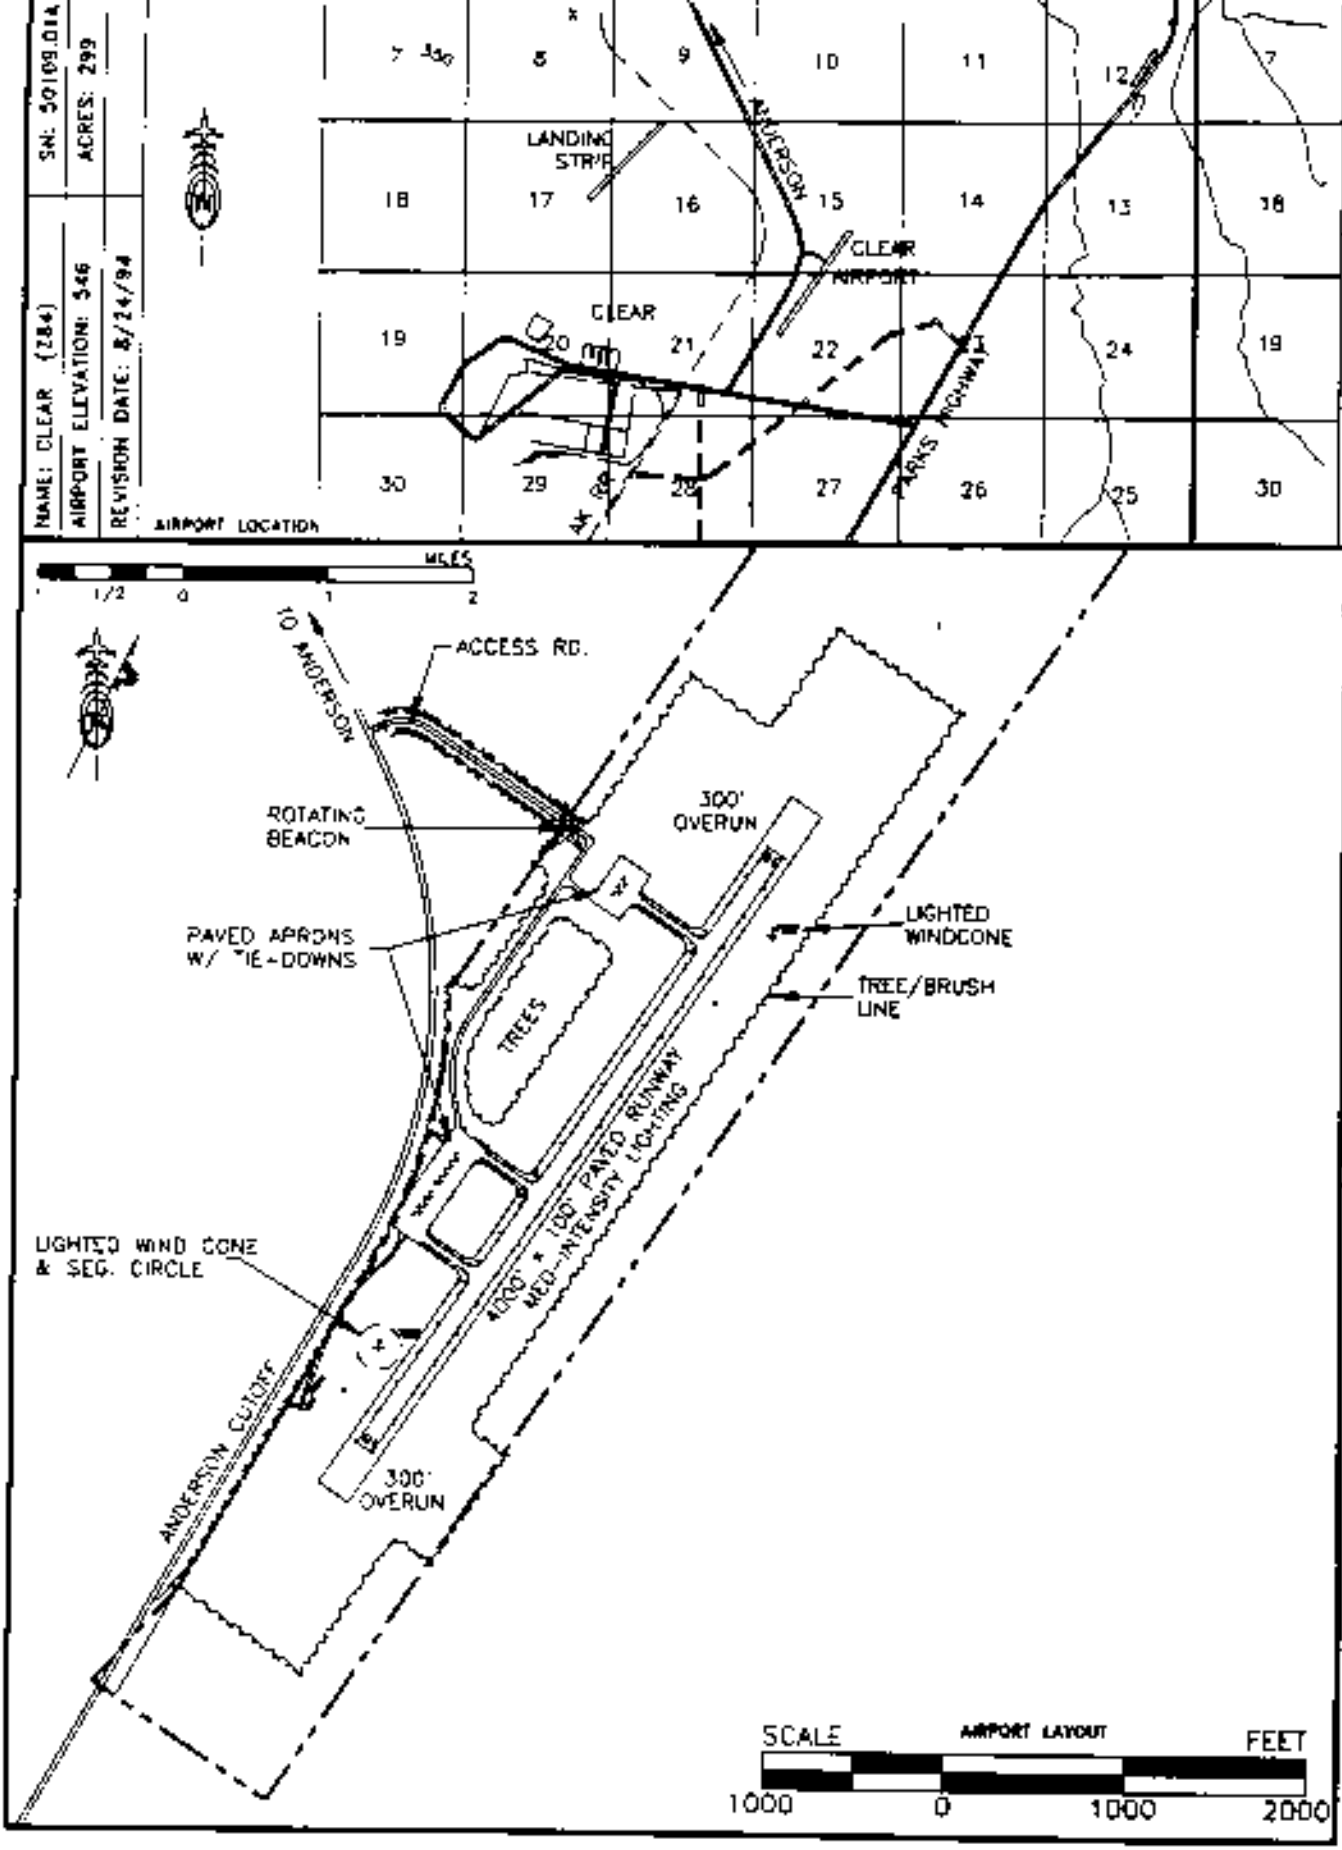

SN: 50109.01A
ACRES: 299
NAME: CLEAR (Z84)
AIRPORT ELEVATION: 546
REVISION DATE: 8/24/94
AIRPORT LOCATION
LANDING STRIP
ANDERSON
CLEAR AIRPORT
CLEAR
PARKS HIGHWAY
AK RR
MILES
1/2
0
1
2
TO ANDERSON
ACCESS RD.
ROTATING BEACON
300' OVERUN
PAVED APRONS W/ TIE-DOWNS
LIGHTED WINDCONE
TREE/BRUSH LINE
TREES
4000' x 100' PAVED RUNWAY
MED-INTENSITY LIGHTING
LIGHTED WIND CONE & SEG. CIRCLE
ANDERSON CUTOFF
300' OVERUN
SCALE
AIRPORT LAYOUT
FEET
1000
0
1000
2000
\puff\arp\5010\clear