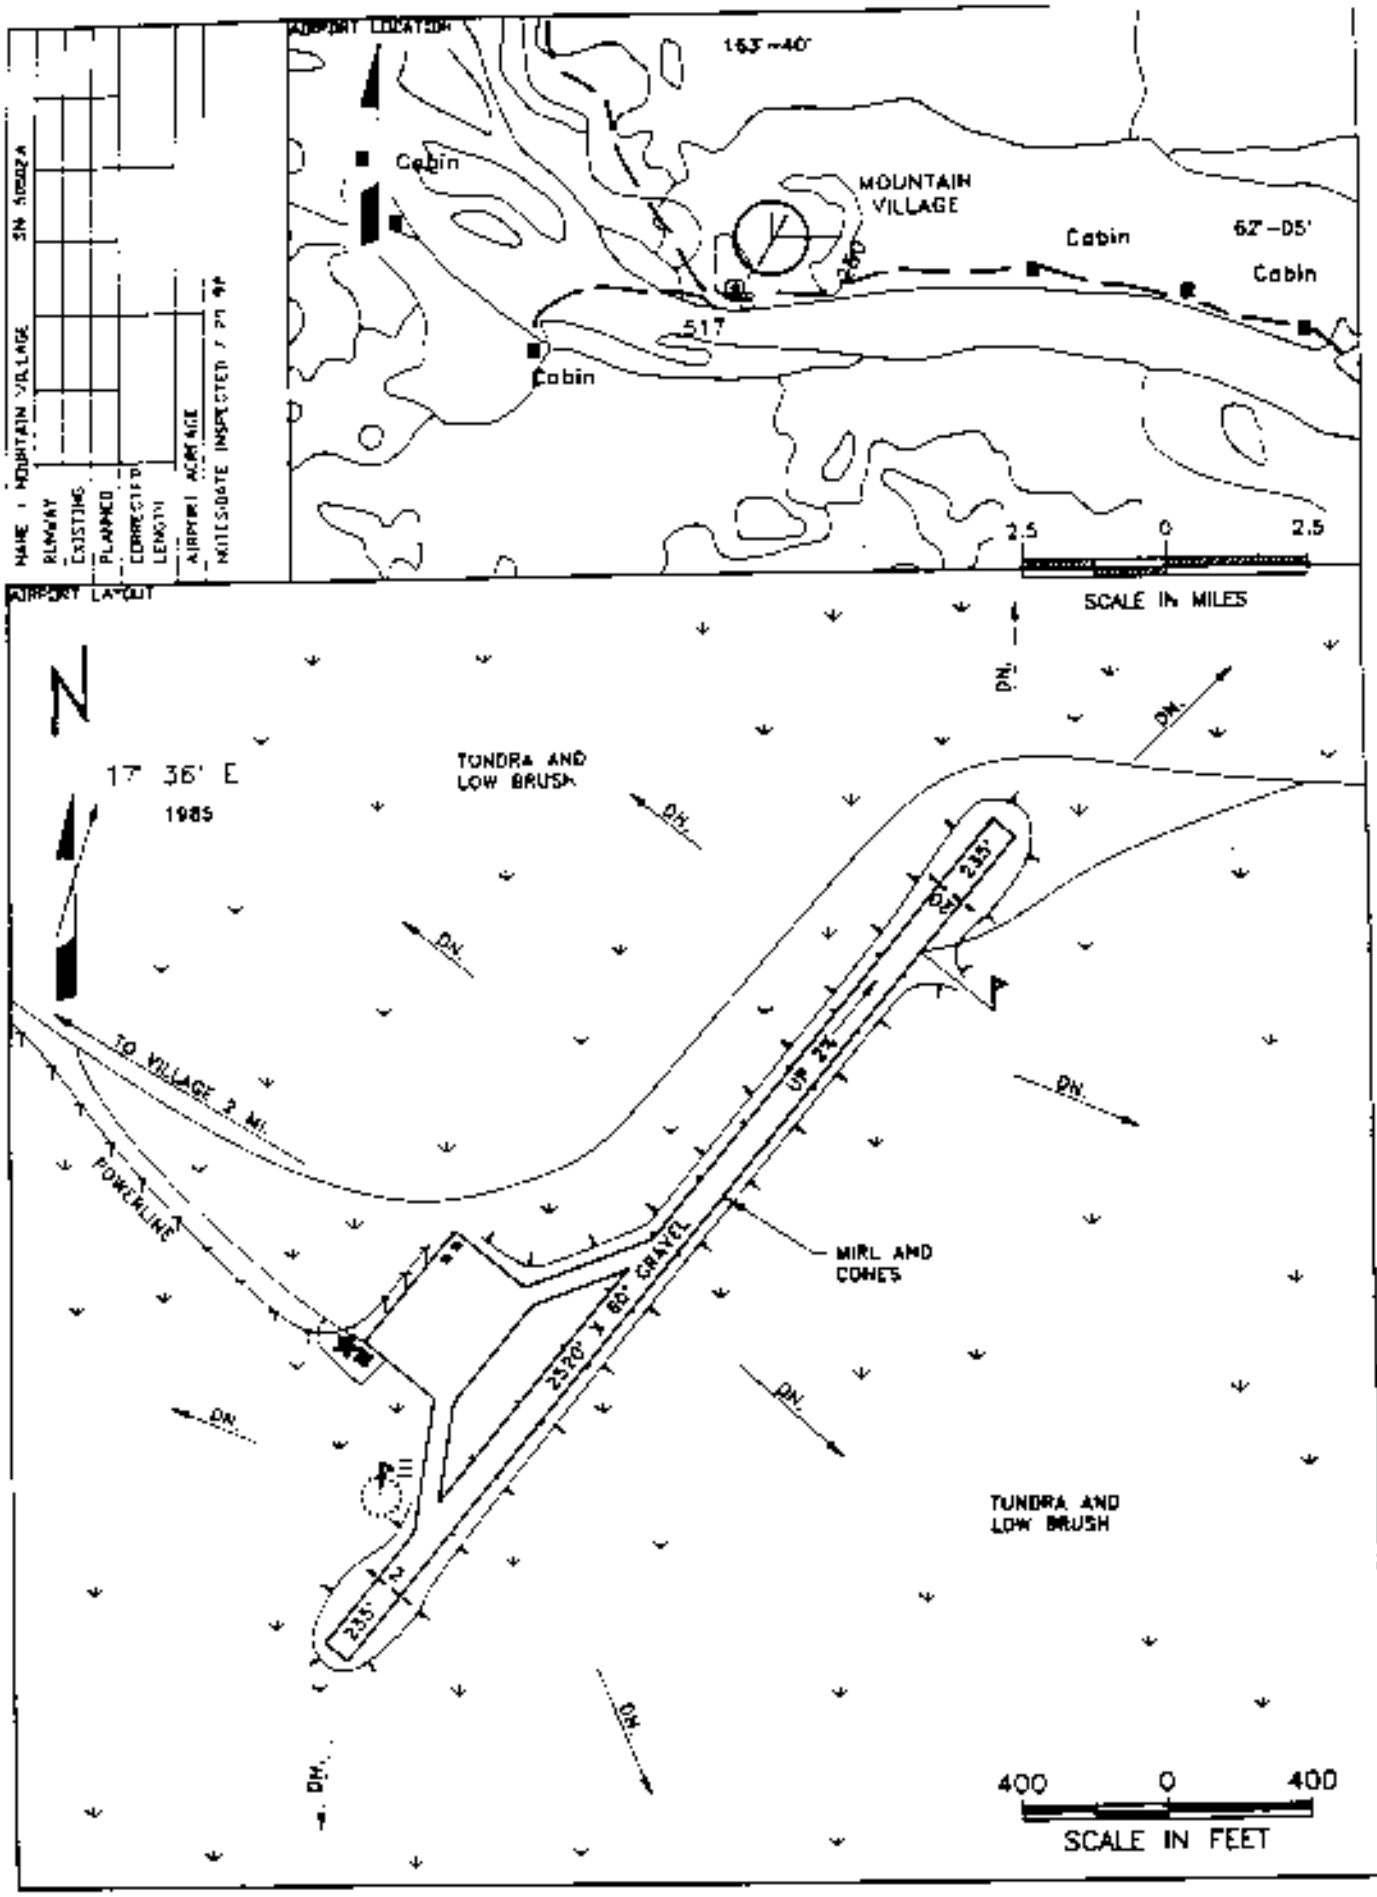
AIRPORT LOCATION
163°-40'
Cabin
MOUNTAIN VILLAGE
Cabin
62°-05'
Cabin
517
Cabin
2.5
0
2.5
SCALE IN MILES
NAME: MOUNTAIN VILLAGE
RUNWAY
EXISTING
PLANNED
CORRECTED LENGTH
AIRPORT ACREAGE
MITESGATE INSPECTED
AIRPORT LAYOUT
N
17° 36' E
1985
TUNDRA AND LOW BRUSH
DN.
TO VILLAGE 2 MI.
POWERLINE
MIRL AND CONES
2320' X 60' GRAVEL
235'
TUNDRA AND LOW BRUSH
400
0
400
SCALE IN FEET