NAME: NENANA MUNI SN: 50524.A
RUNWAY 03L/21R 03C/21C 03R/21L
AIRPORT ACREAGE: 1030.5
DATE INSPECTED: 6/29/93
NOTES:

REVISION DATE: 7/1/93

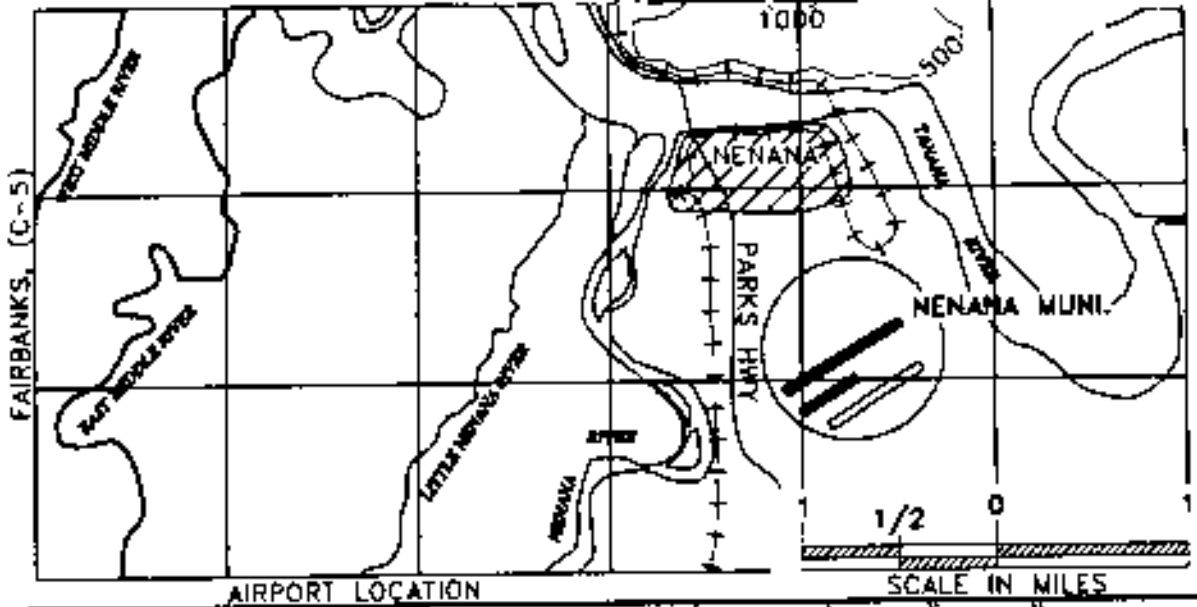

AIRPORT LOCATION

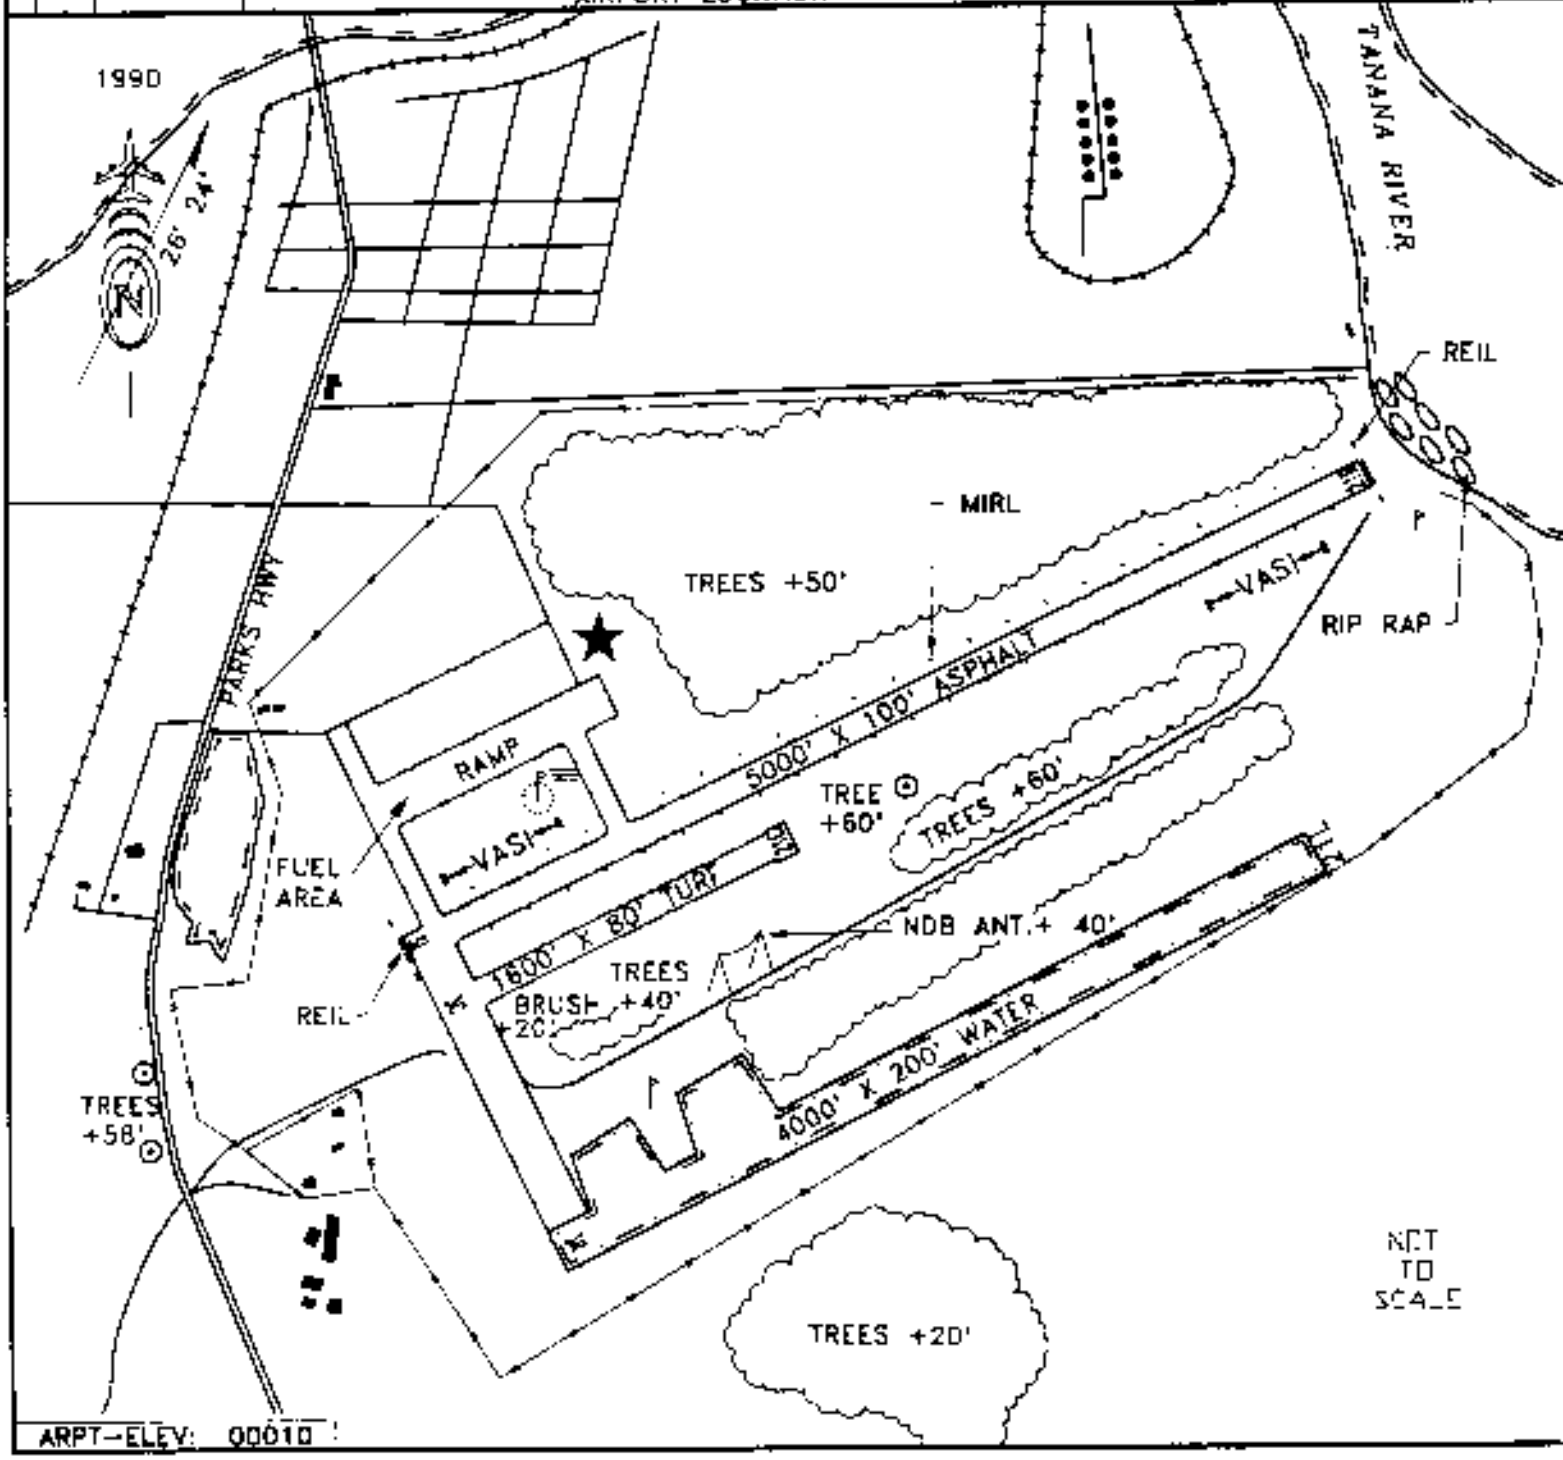

ARPT-ELEV: 00010