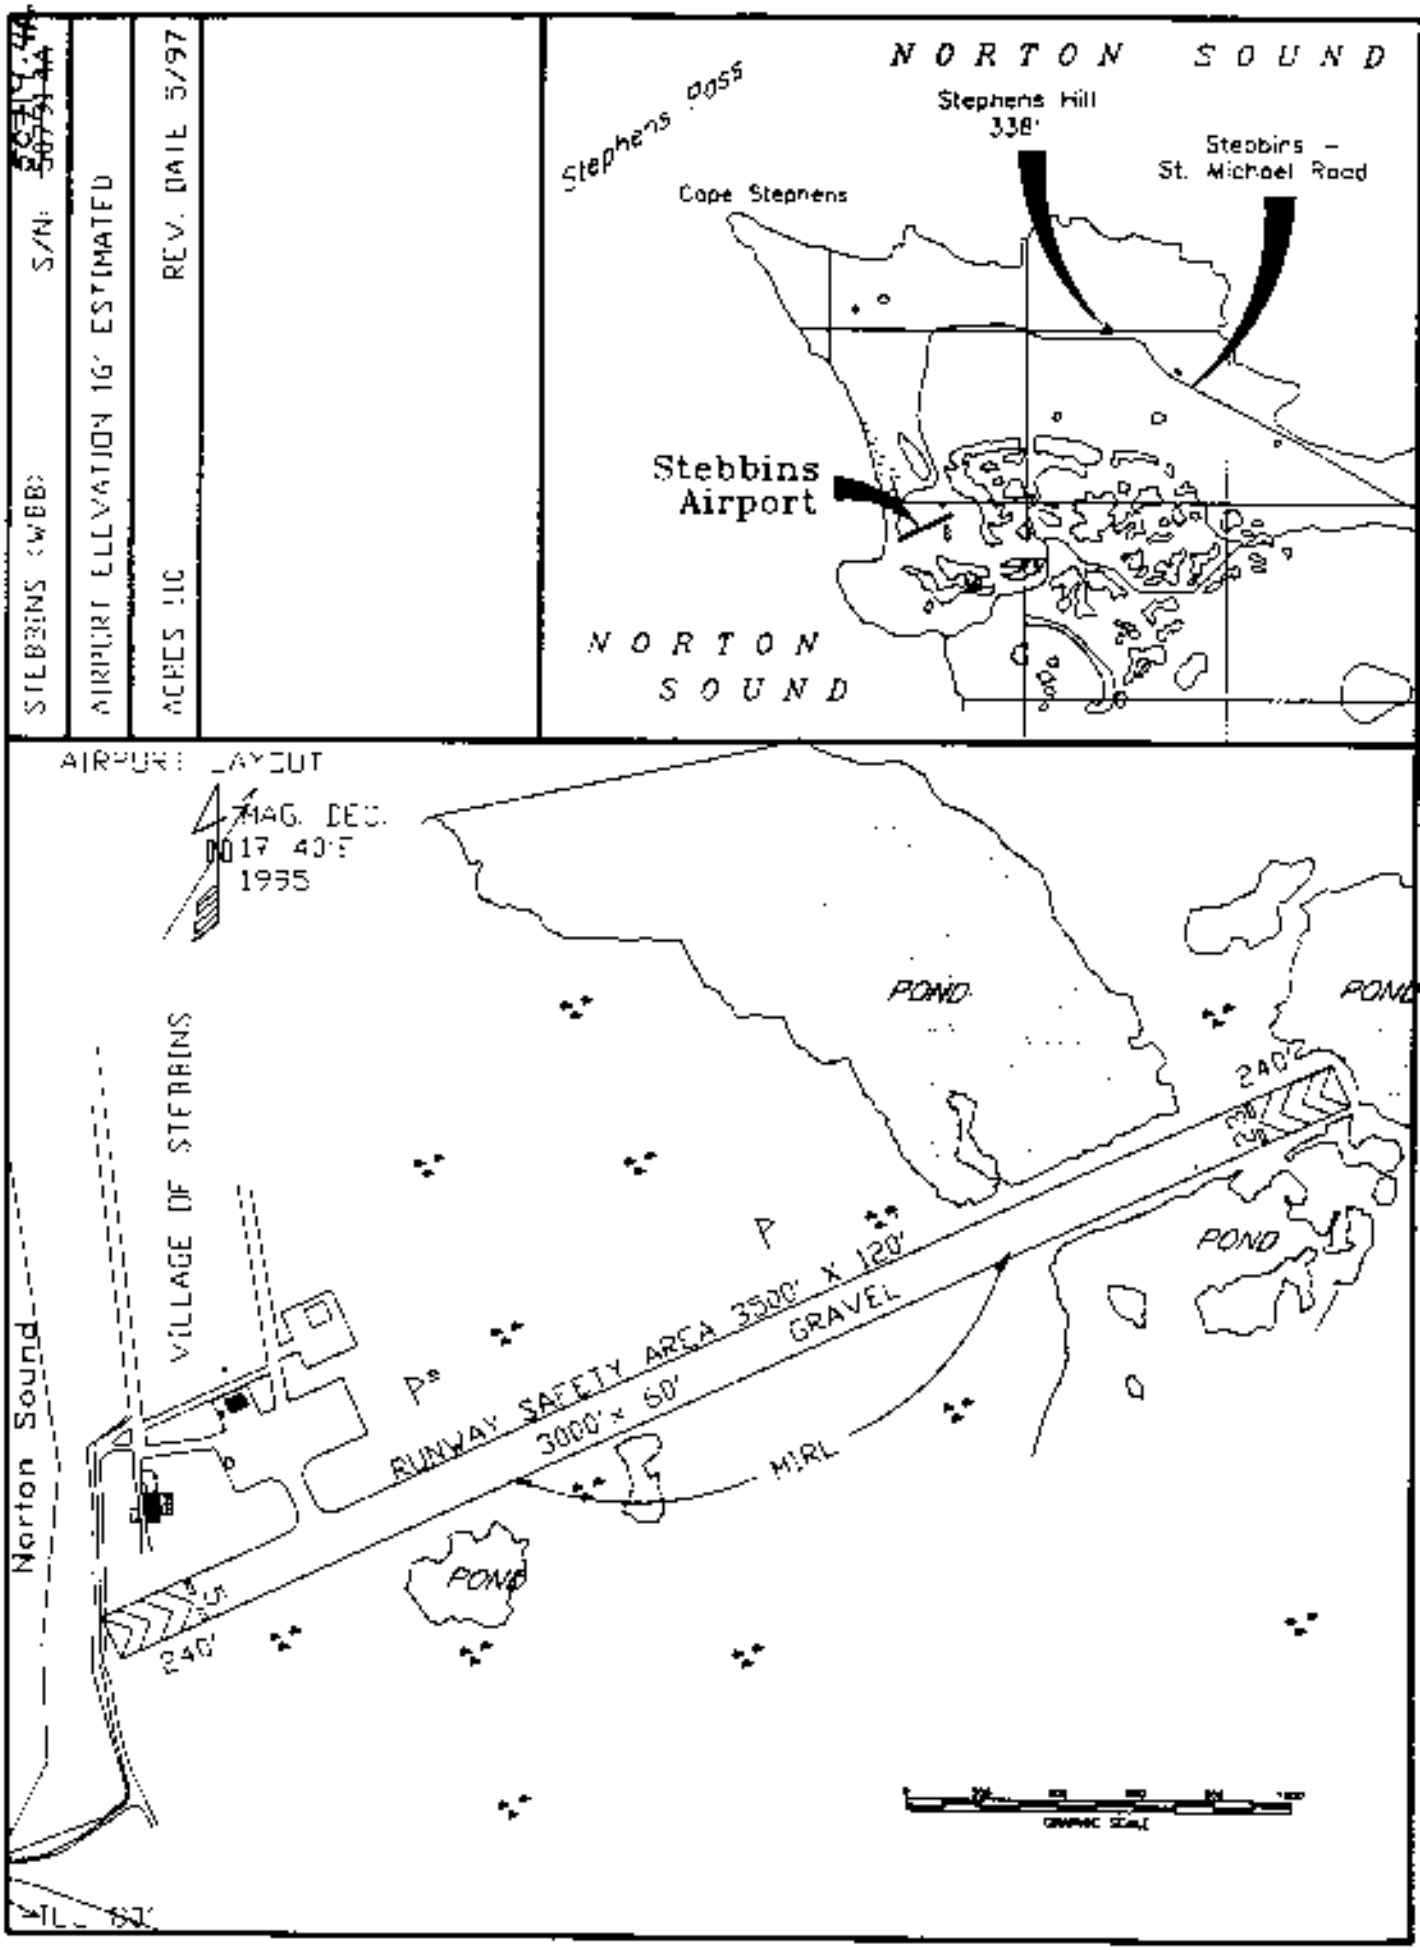
STEBBINS (WBB)
S/N:
AIRPORT ELEVATION 16' ESTIMATED
REV. DATE 5/97
ACRES 110
NORTON SOUND
Stephens Pass
Stephens Hill
338'
Stebbins - St. Michael Road
Cape Stephens
Stebbins Airport
NORTON SOUND
AIRPORT LAYOUT
MAG. DEC.
17 40'E
1995
POND
POND
POND
POND
240'
240'
VILLAGE OF STEBBINS
Norton Sound
RUNWAY SAFETY AREA 3500' X 120'
3000' x 60'
GRAVEL
MIRL
x \air\1mb\5010\stebbins