NAME: TALKEETNA | SN: 50738.A
RUNWAY: 18/36 | H1
AIRPORT ACREAGE: 624
DATE INSPECTED: 5-31-93
NOTES:

REVISION DATE: 6-20-93

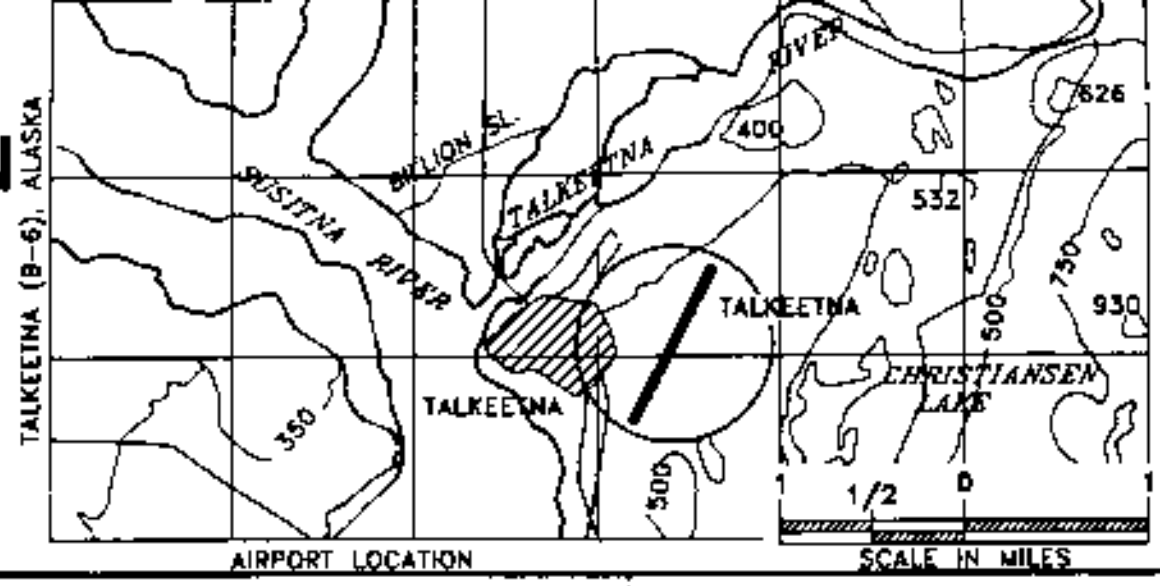

AIRPORT LOCATION

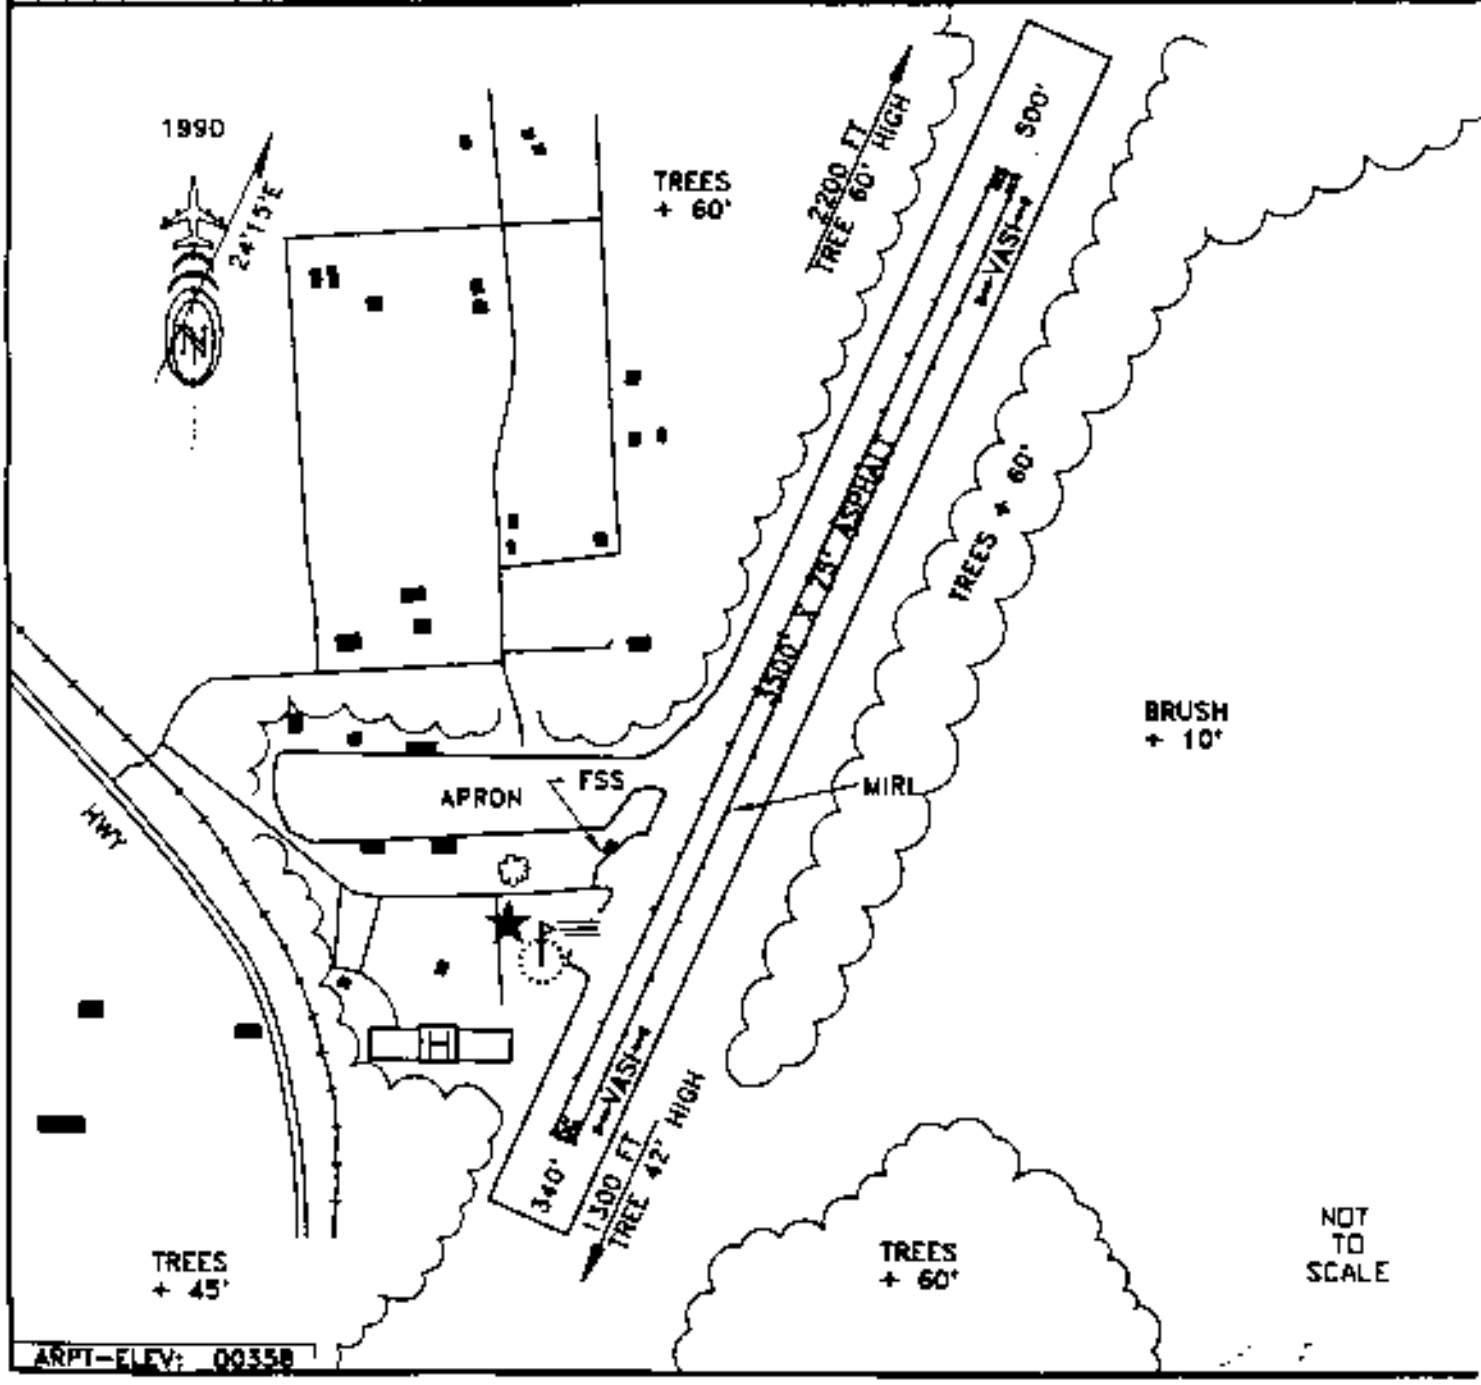

ARPT-ELEV: 00358