NAME: TOK | SN: 50764.7A
RUNWAY 13/31
AIRPORT ACREAGE:
DATE INSPECTED: 7-6-93
NOTES:

REVISION DATE: 7-25-93

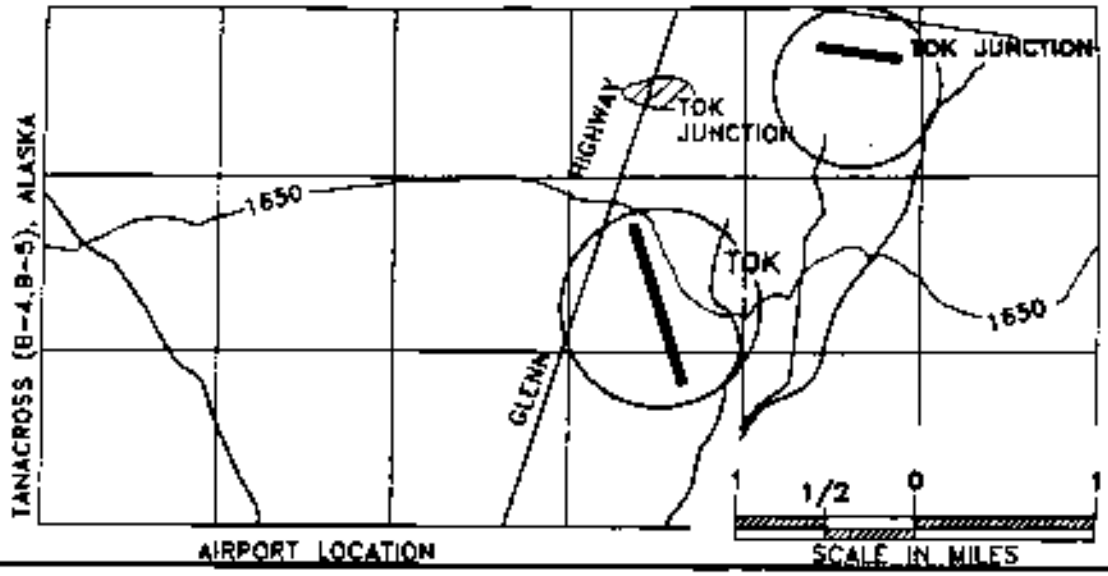

AIRPORT LOCATION

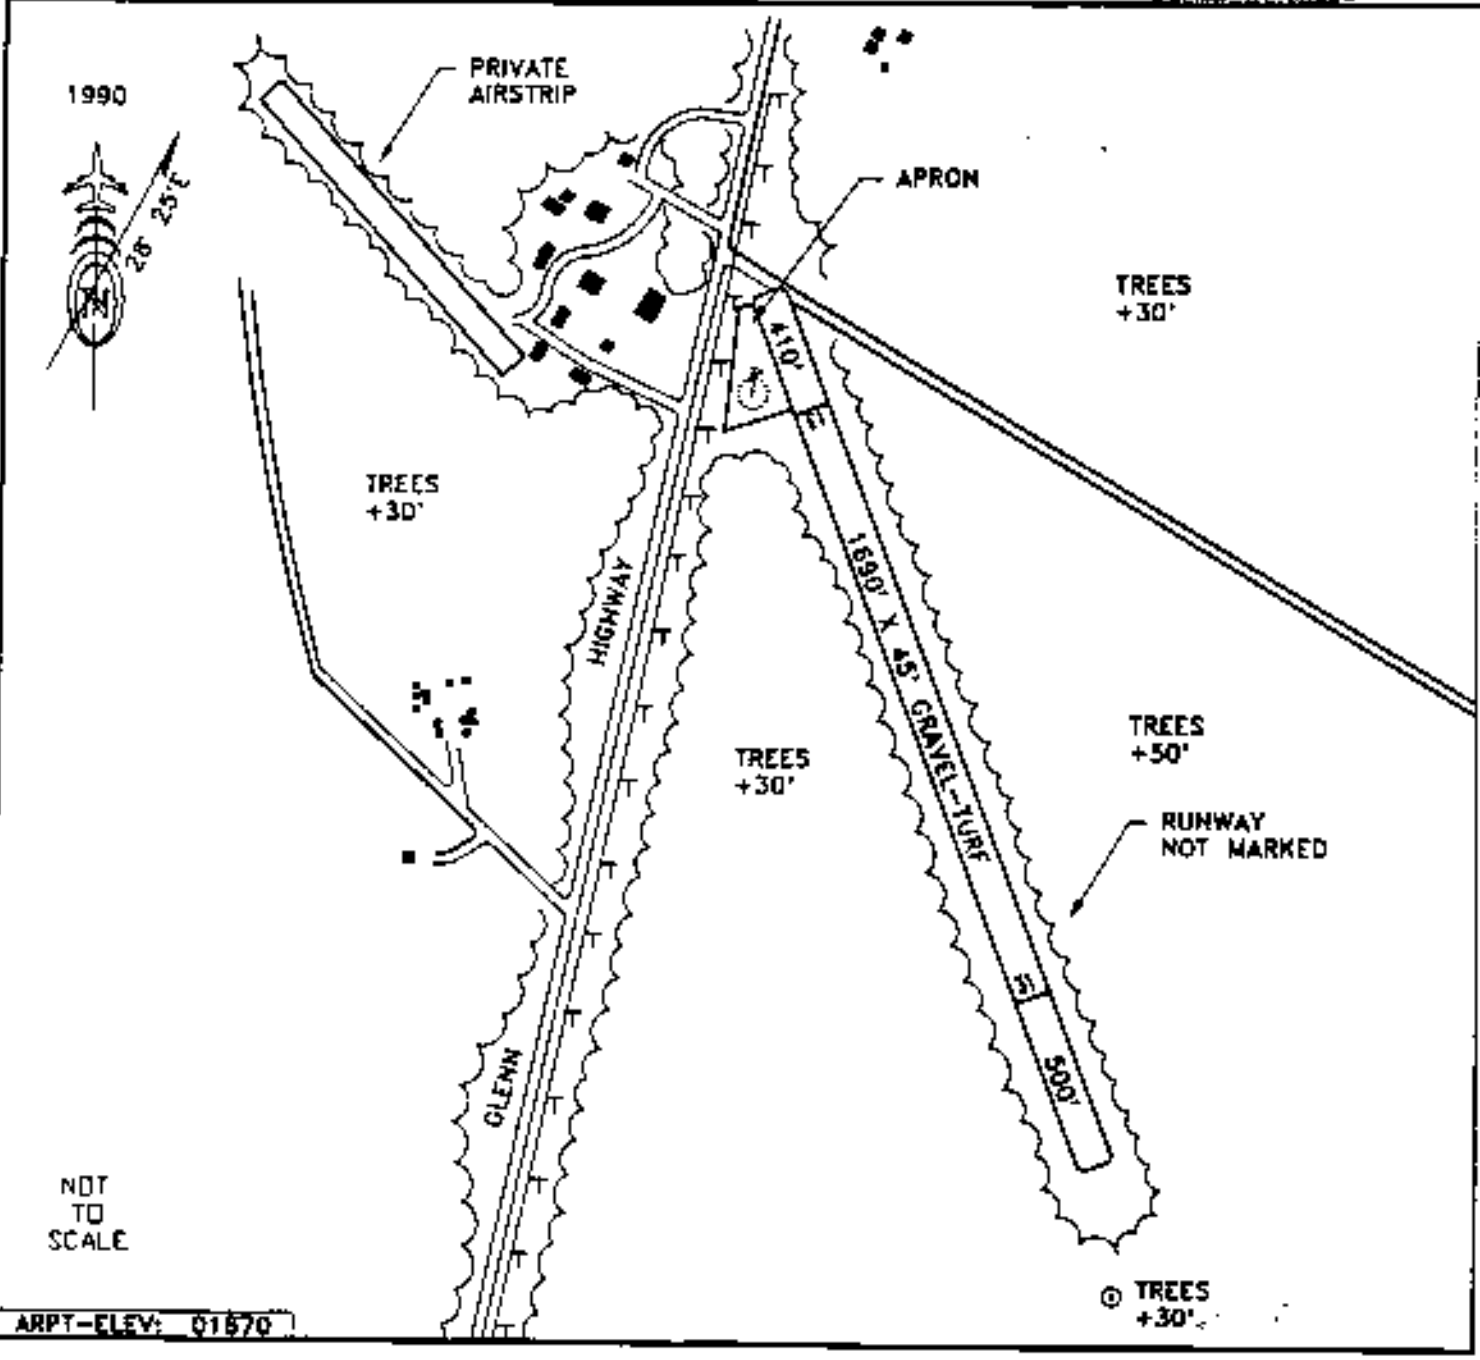

ARPT-ELEV: 01670