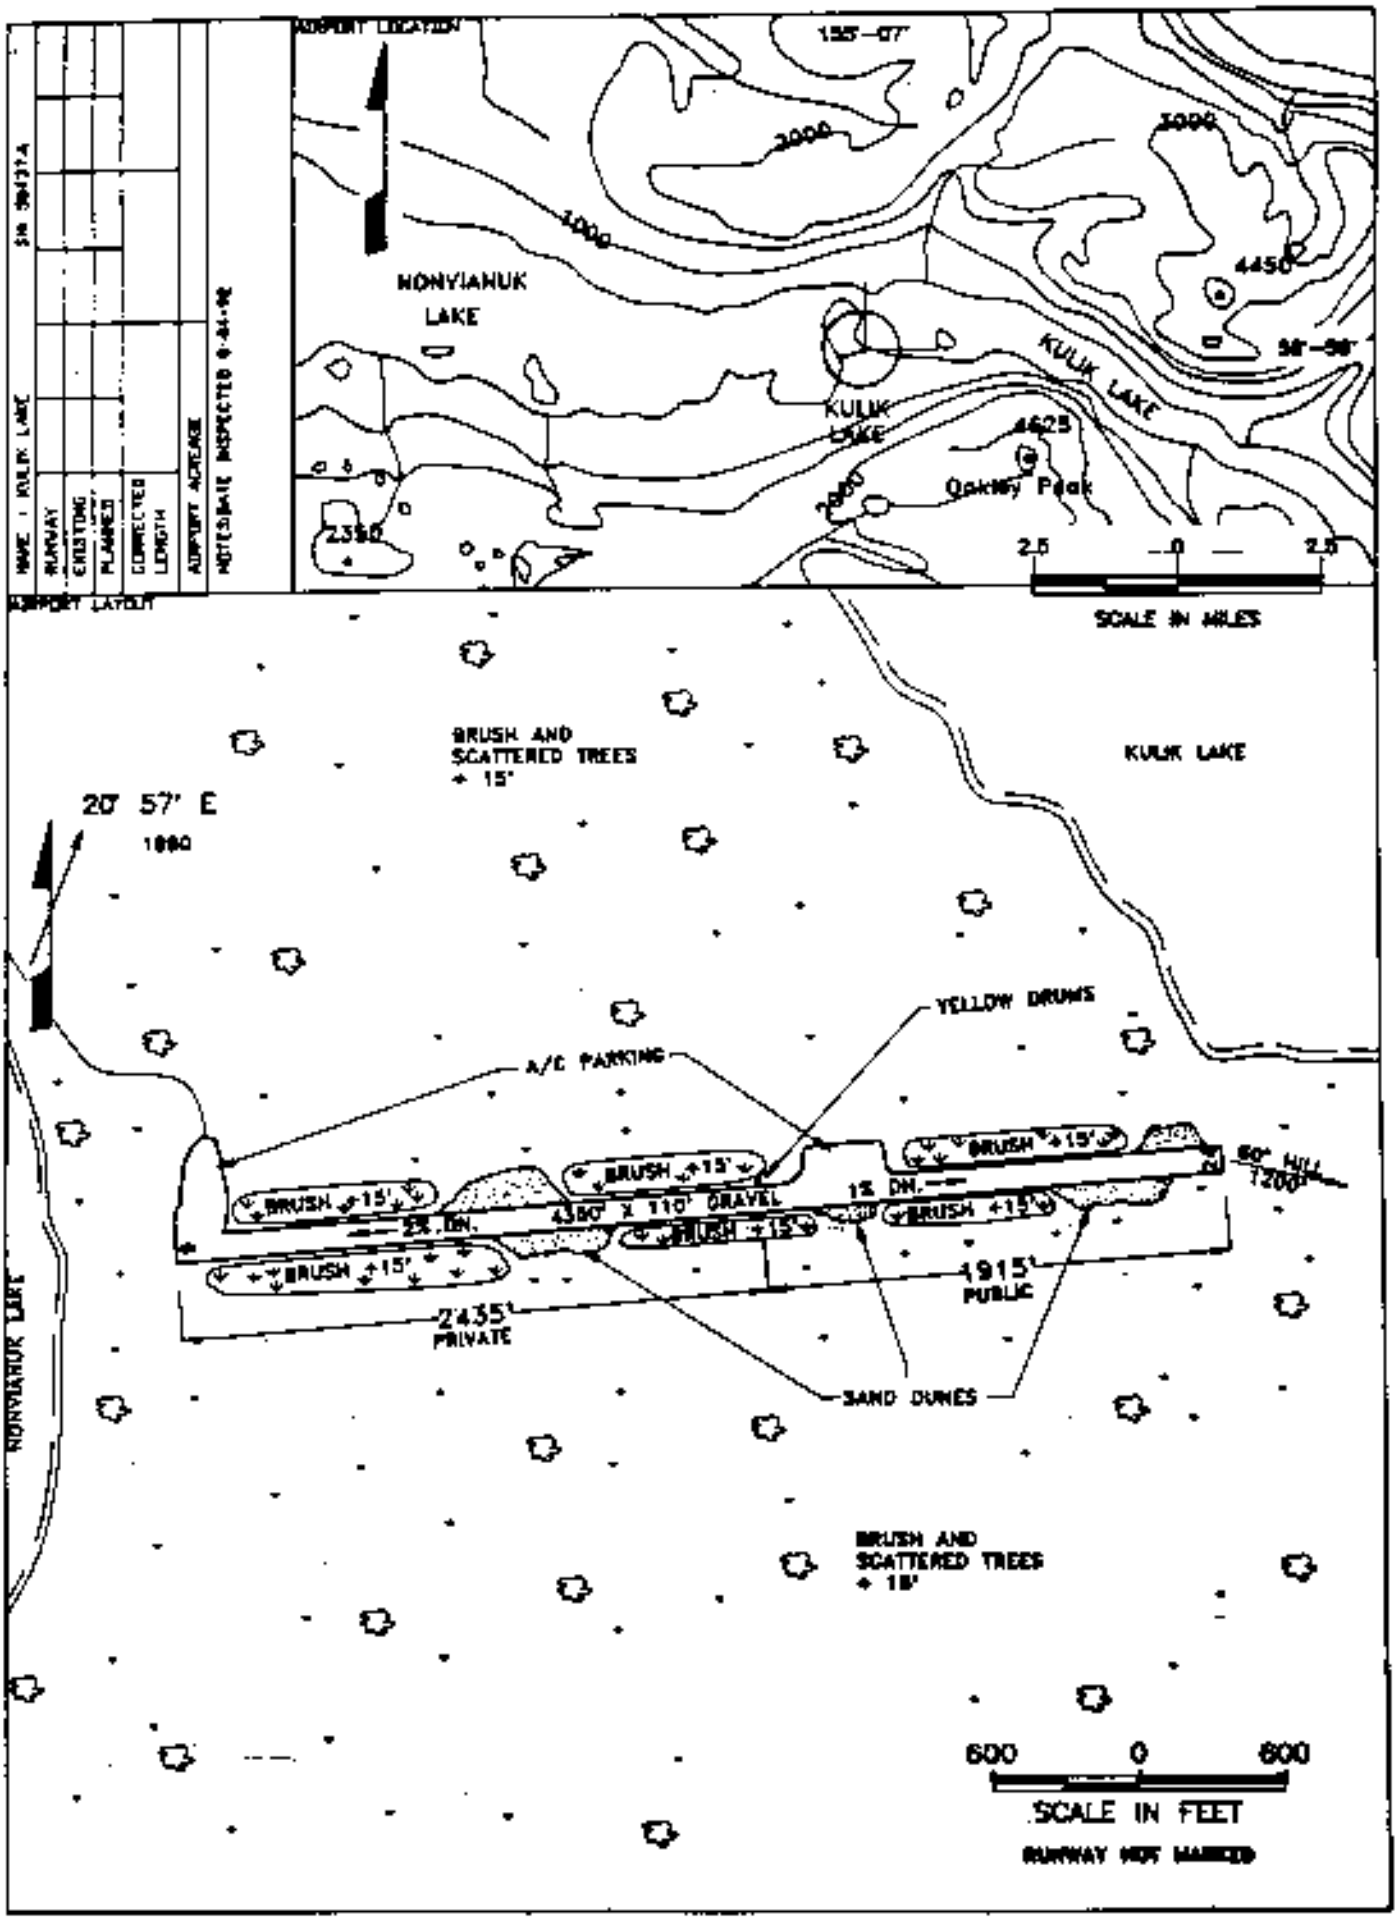

AIRPORT LOCATION
155°-07'
3000
1000
NONYIANUK LAKE
KULIK LAKE
4450
58°-58'
4625
Oakley Peak
2350
2.5 0 2.5
SCALE IN MILES
AIRPORT LAYOUT
NAME : KULIK LAKE
RUNWAY
EXISTING
PLANNED
CORRECTED LENGTH
AIRPORT ACREAGE
NOTESBASE INSPECTED
BRUSH AND SCATTERED TREES + 15'
KULIK LAKE
20° 57' E
1980
YELLOW DRUMS
A/C PARKING
BRUSH +15'
2% DN.
4380' X 110' GRAVEL
1% DN.
60' HILL 1200'
1915' PUBLIC
2435' PRIVATE
SAND DUNES
NONYIANUK LAKE
BRUSH AND SCATTERED TREES + 15'
600 0 600
SCALE IN FEET
RUNWAY NOT MARKED